



CONSULTATION :



CLIENT :

DR.YASIR SB.

PROJECT:

PLOT # 444
PUNJAB GOVT SERVANT
HOUSING SOCIETY

REV. NO	DATE	DESCRIPTION

NORTH:



DESIGNED BY: AR.HADIA TARIQ
APPROVED BY: AR.HADIA TARIQ
DATE: 04-09-2023


COORDINATED BY: AR.HADIA TARIQ
DRAWN BY: M.NAVEED
SCALE N.T.S

DRAWING TITLE:

3D VIEW

DRAWING NO:

A-00

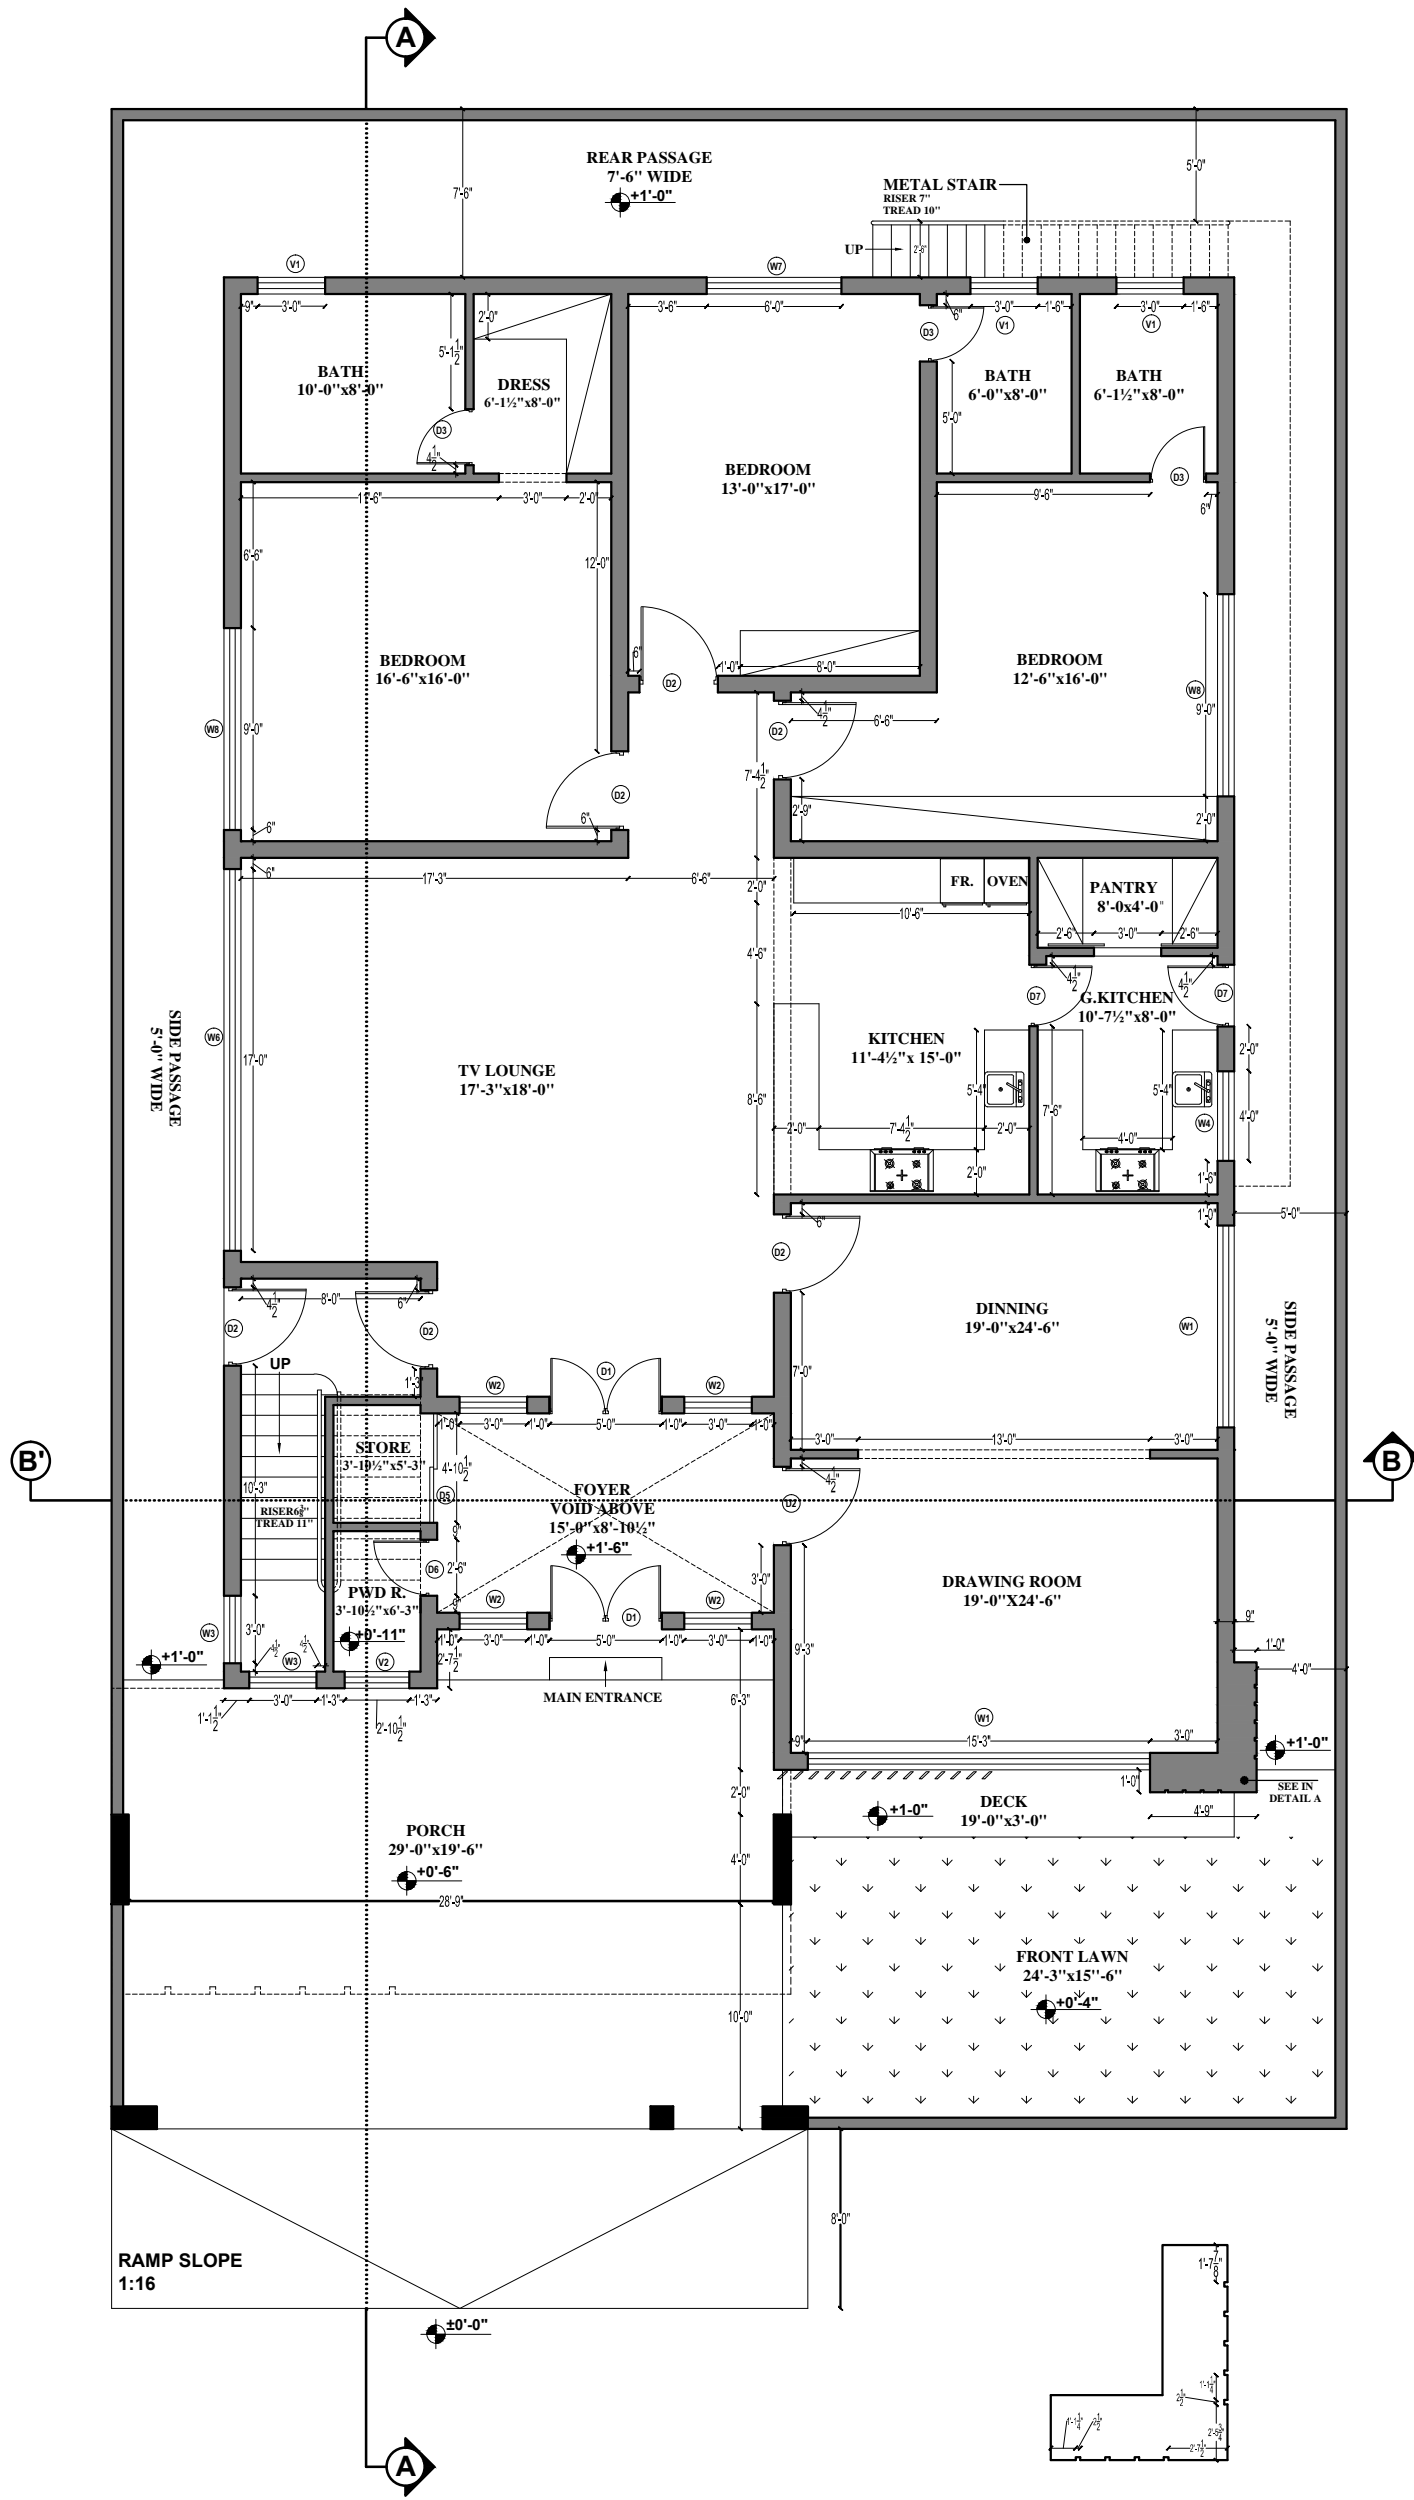

GROUND FLOOR PLAN
3,070 SFT.

DETAIL
A

CONSULTATION :



CLIENT:

DR.YASIR SB.

PROJECT:

PLOT # 444
PUNJAB GOVT SERVANT
HOUSING SOCIETY

REV. NO.	DATE	DESCRIPTION

NORTH:



DESIGNED BY:
AR.HADIA TARIQ
APPROVED BY:
AR.HADIA TARIQ
DATE: 04-09-2023


COORDINATED BY:
AR.HADIA TARIQ
DRAWN BY:
M.NAVEED
SCALE
1/8" = 1'-0"

DRAWING TITLE:


GROUND FLOOR PLAN

DRAWING NO:


A-01

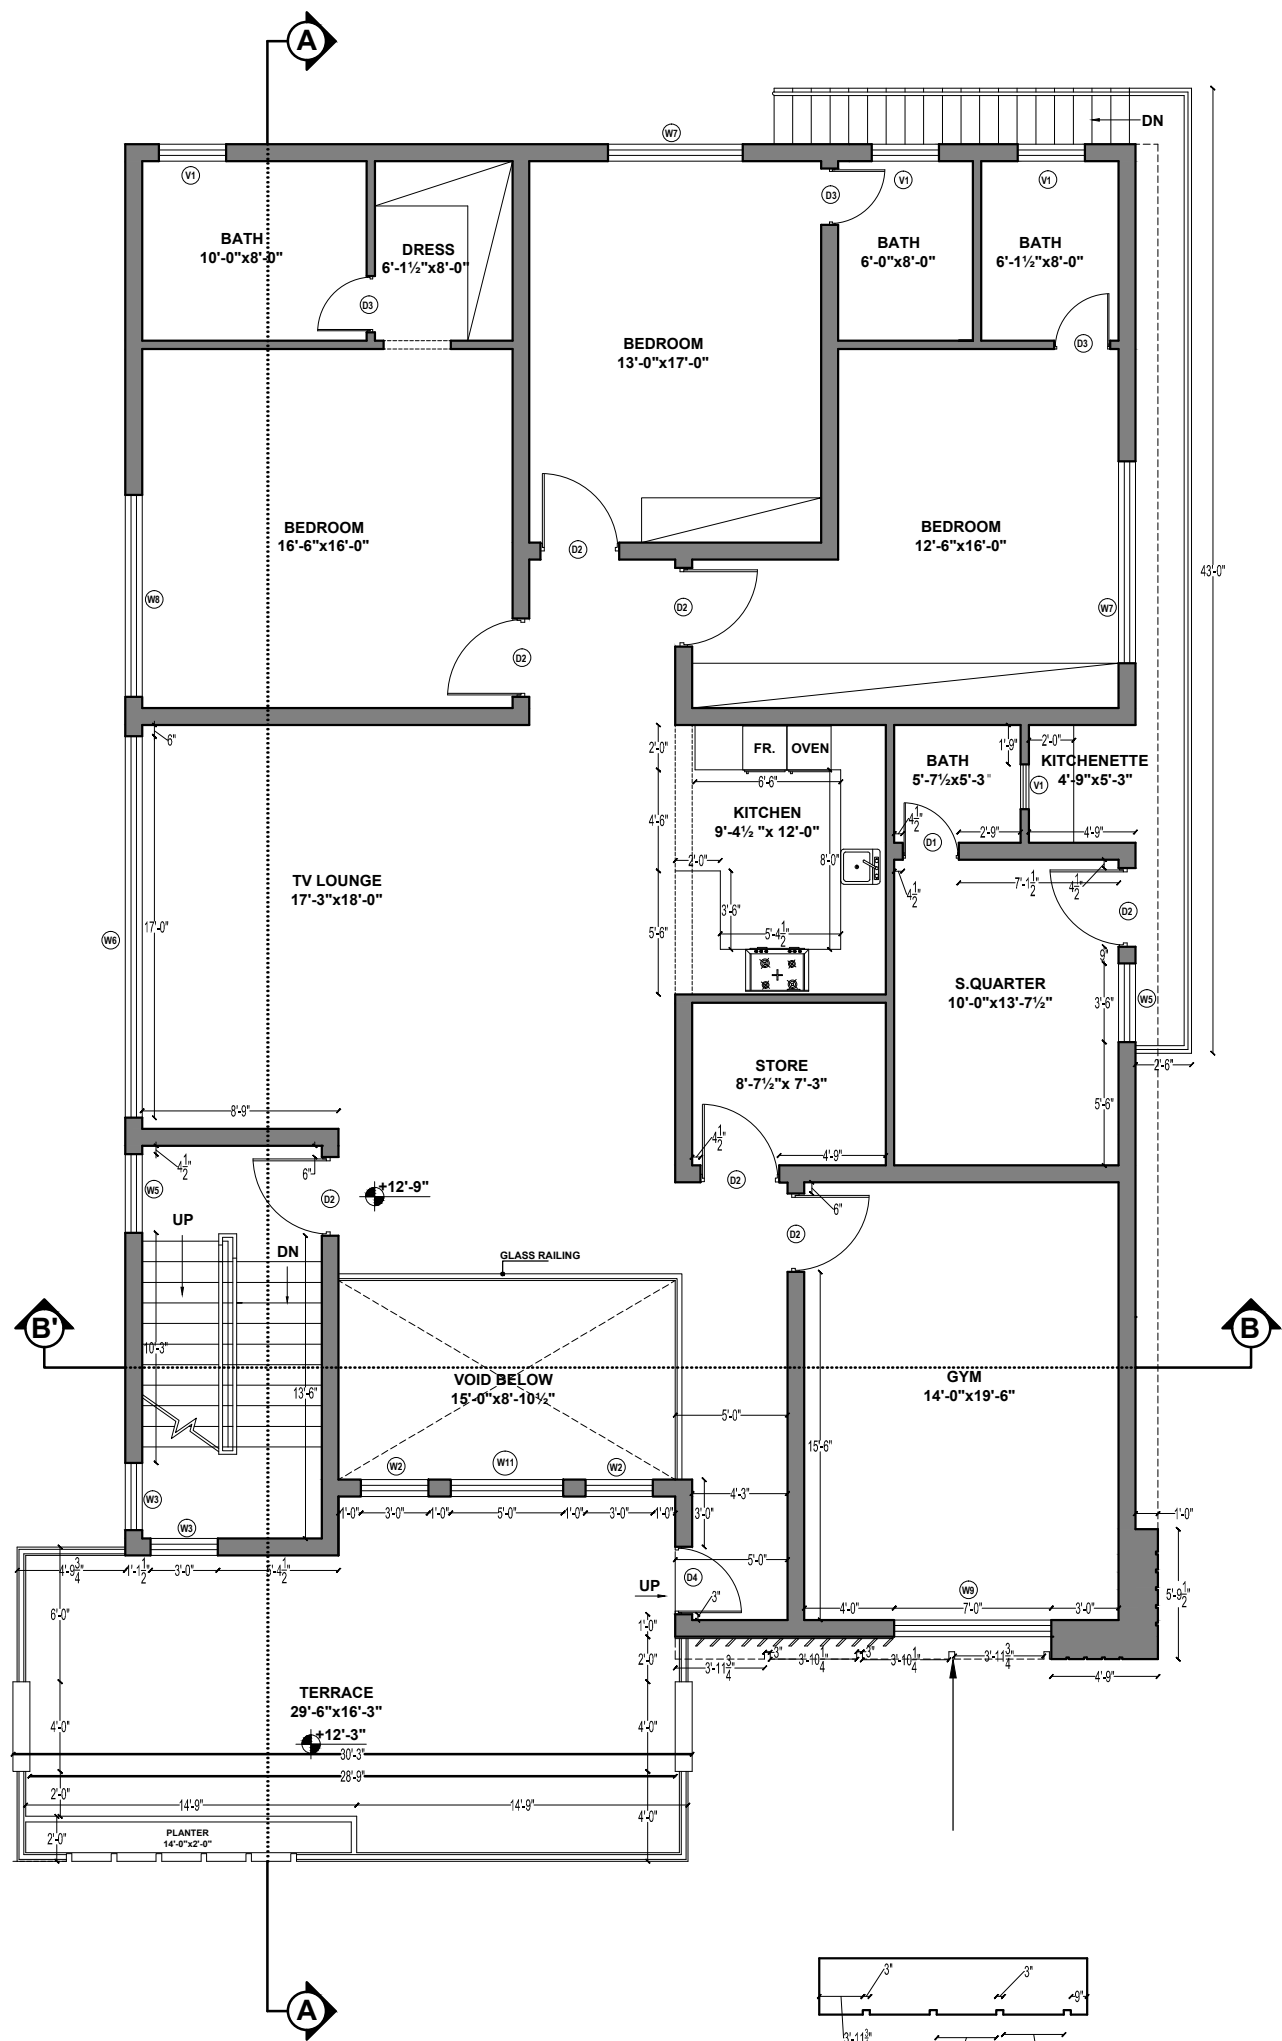


FIRST FLOOR PLAN
2,647 SFT.

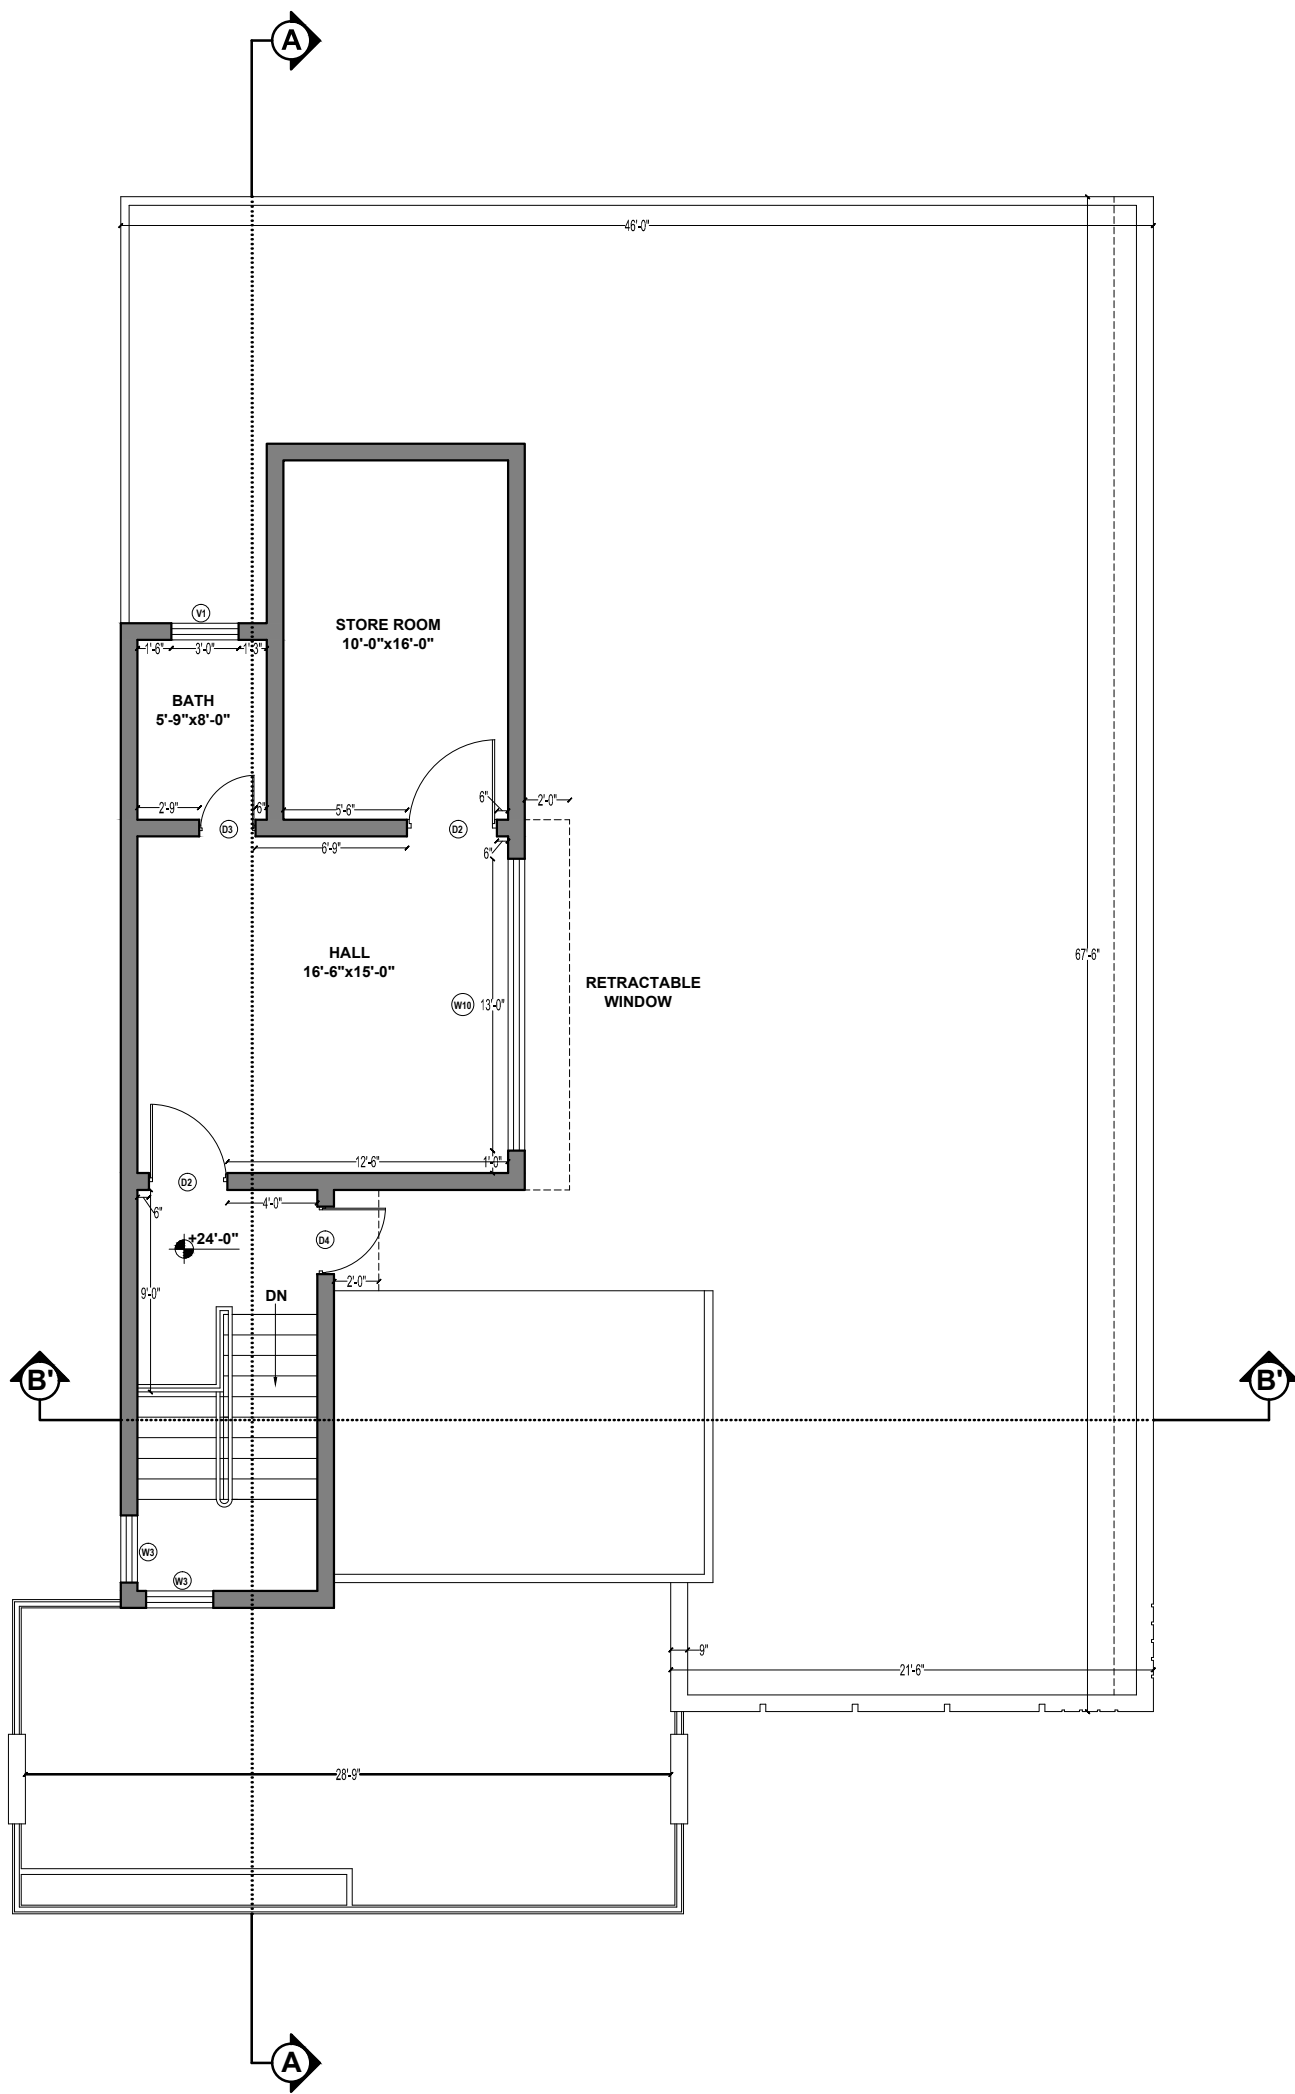

MUMTY FLOOR PLAN
665 SFT.

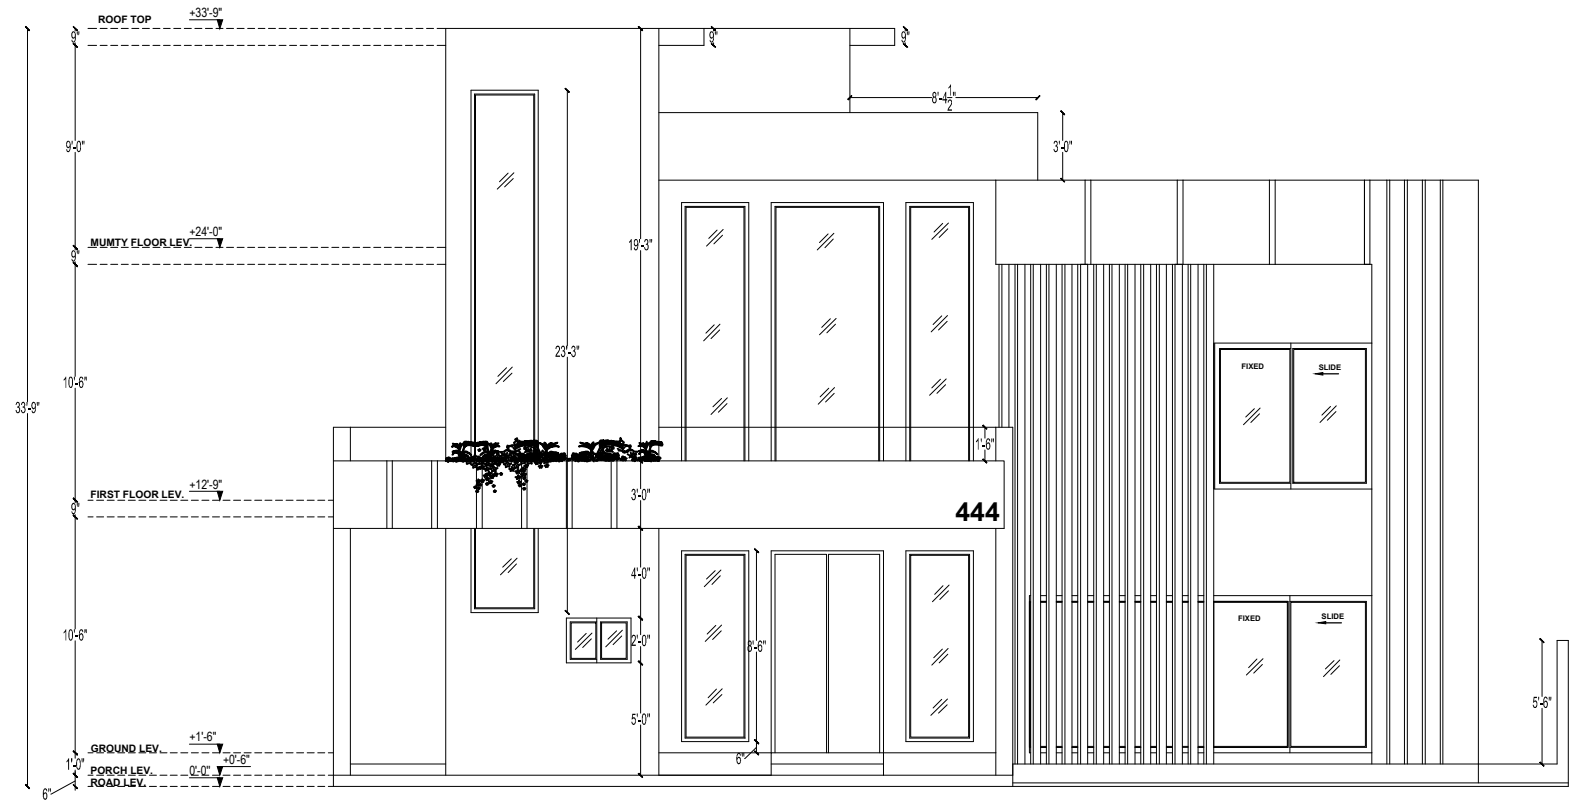

SOUTH EAST ELEVATION

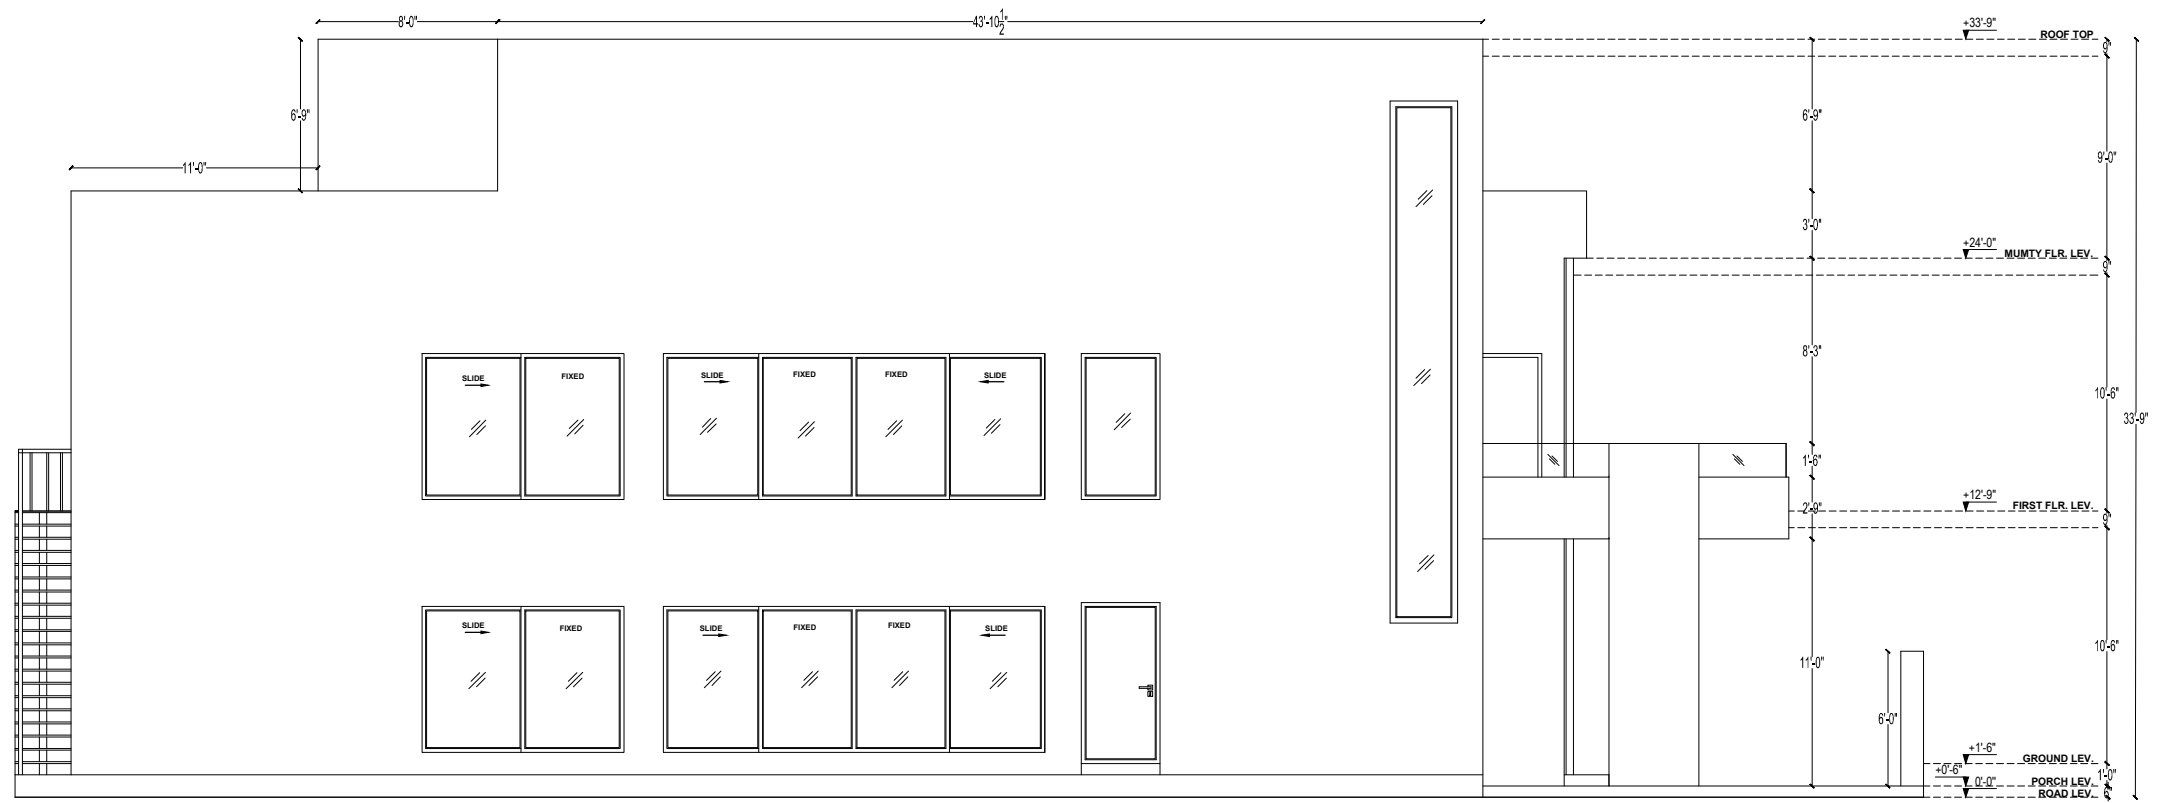

SOUTH WEST ELEVATION

CONSULTATION:



CLIENT:

DR. YASIR SB.

PROJECT:

**PLOT # 444
PUNJAB GOVT SERVANT
HOUSING SOCIETY**

REV. NO	DATE	DESCRIPTION

NORTH:



DESIGNED BY:
AR. HADIA TARIQ
APPROVED BY:
AR. HADIA TARIQ
DATE:
04-09-2023


COORDINATED BY:
AR. HADIA TARIQ
DRAWN BY:
M. NAVEED
SCALE:
1/8" = 1'-0"

DRAWING TITLE:


ELEVATIONS

DRAWING NO:

A-04

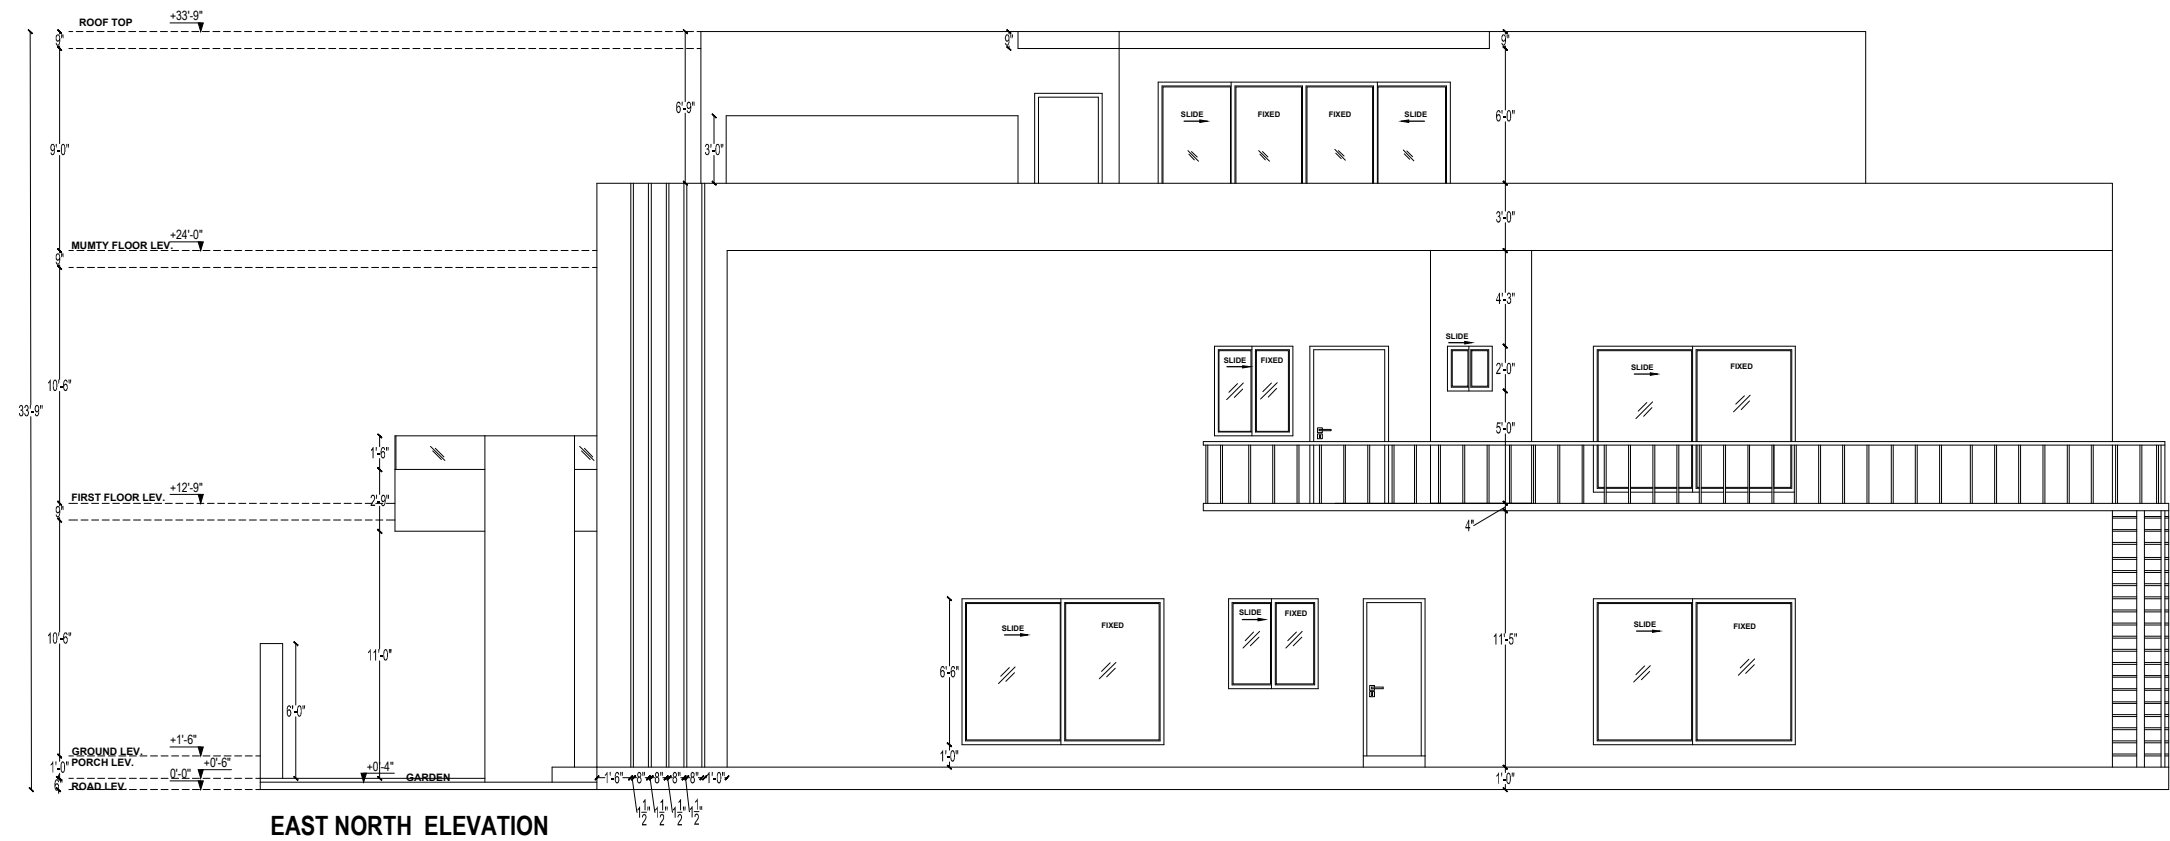

EAST NORTH ELEVATION

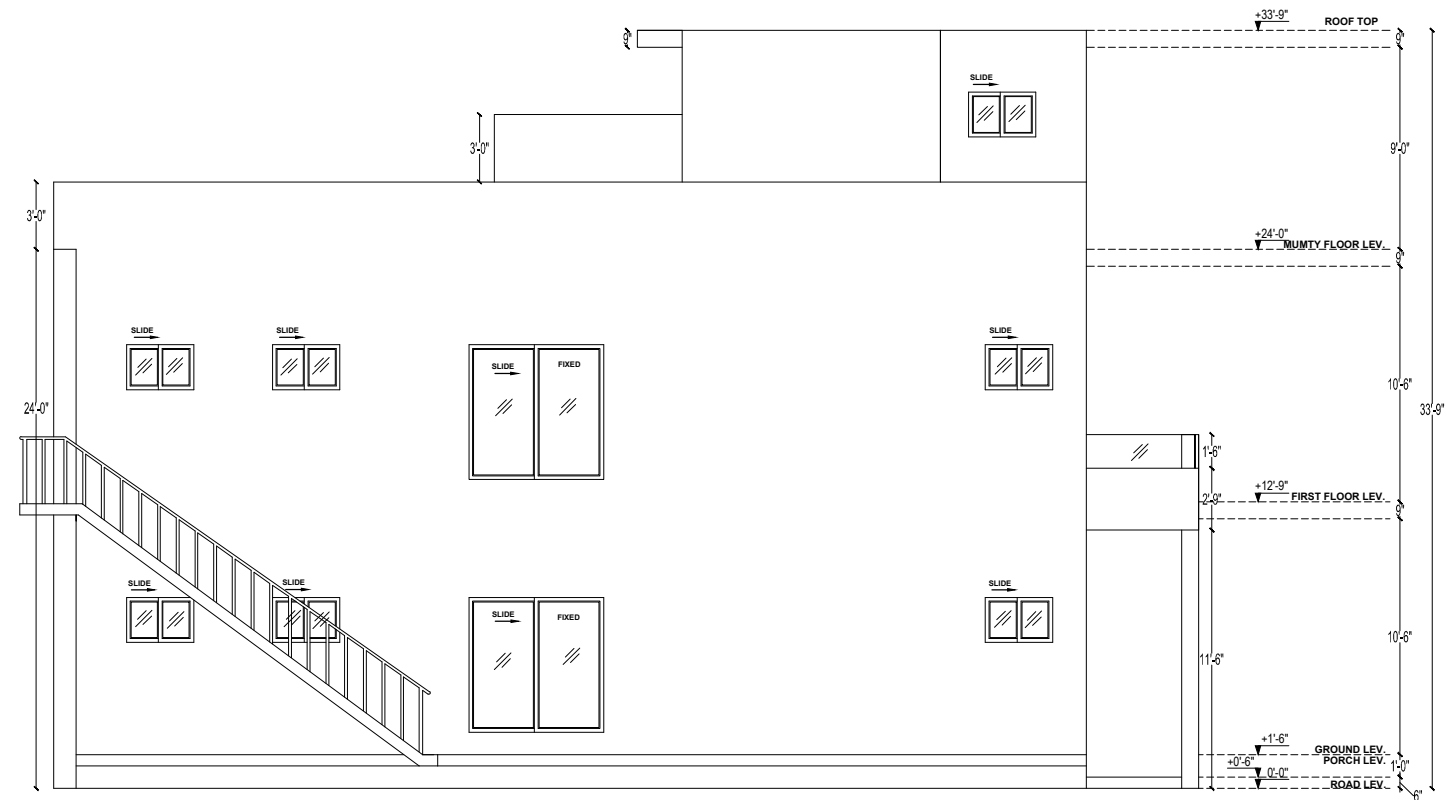

NORTH WEST ELEVATION

CONSULTATION:



CLIENT:

DR.YASIR SB.

PROJECT:

PLOT # 444
PUNJAB GOVT SERVANT
HOUSING SOCIETY

REV. NO	DATE	DESCRIPTION

NORTH:



DESIGNED BY:
AR.HADIA TARIQ
APPROVED BY:
AR.HADIA TARIQ
DATE:
04-09-2023


COORDINATED BY:
AR.HADIA TARIQ
DRAWN BY:
M.NAVEED
SCALE
1/8" = 1'-0"

DRAWING TITLE:


ELEVATIONS

DRAWING NO:

A-05

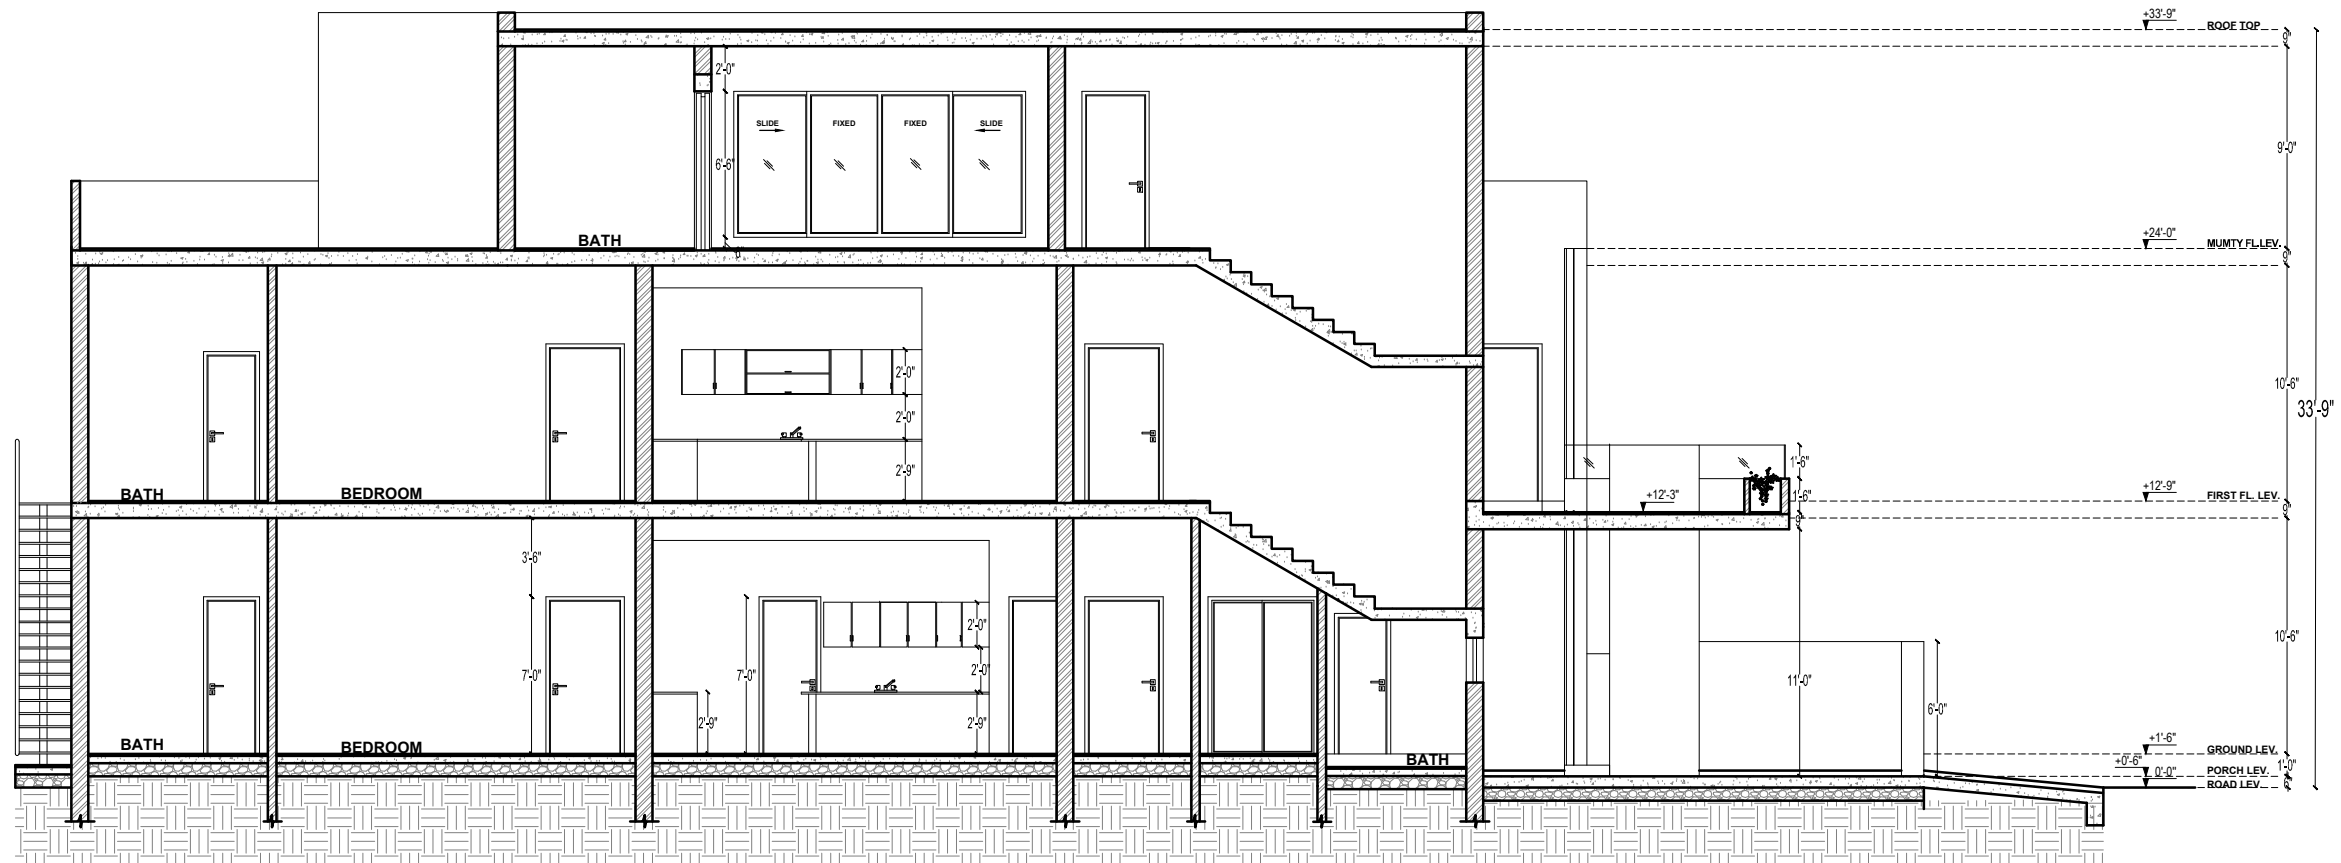

SECTION A-A'

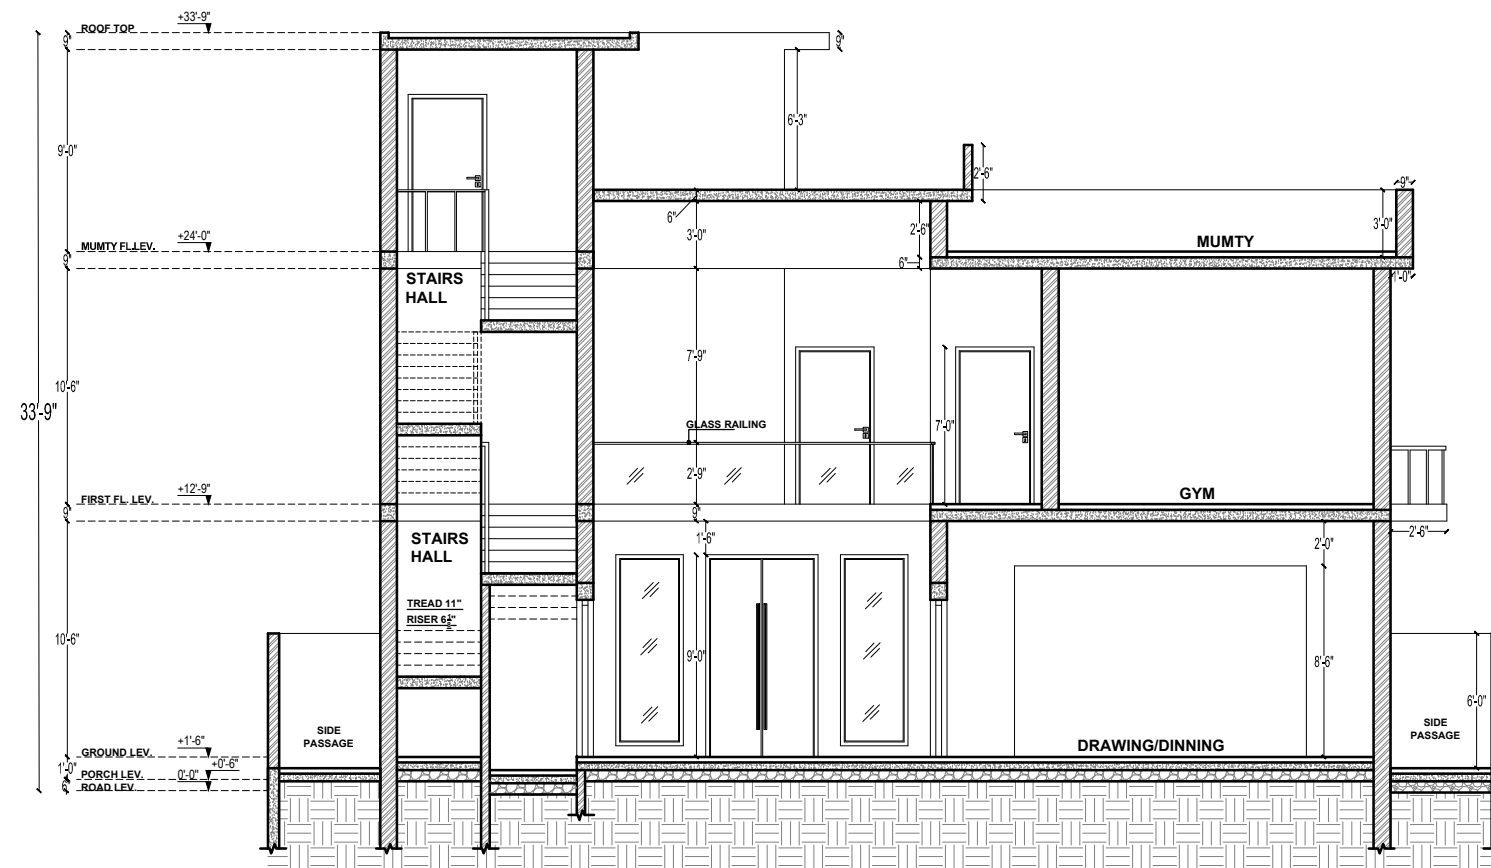

SECTION B B'

CONSULTATION:



CLIENT:

DR.YASIR SB.

PROJECT:

PLOT # 444
PUNJAB GOVT SERVANT
HOUSING SOCIETY

REV. NO DATE DESCRIPTION

NORTH:



DESIGNED BY:
AR.HADIA TARIQ

APPROVED BY:
AR.HADIA TARIQ

DATE:
04-09-2023

COORDINATED BY:
AR.HADIA TARIQ

DRAWN BY:
M.NAVEED


SCALE
1/8" = 1'-0"

DRAWING TITLE:


SECTION A A'
SECTION B B'

DRAWING NO:


A-06

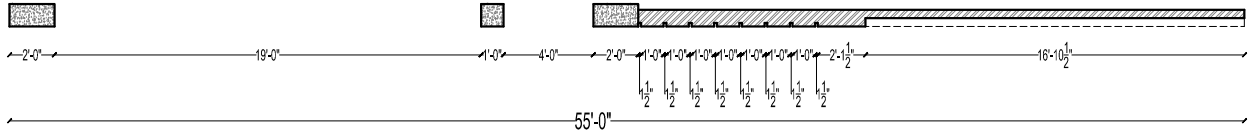

BOUNDARY WALL PLAN

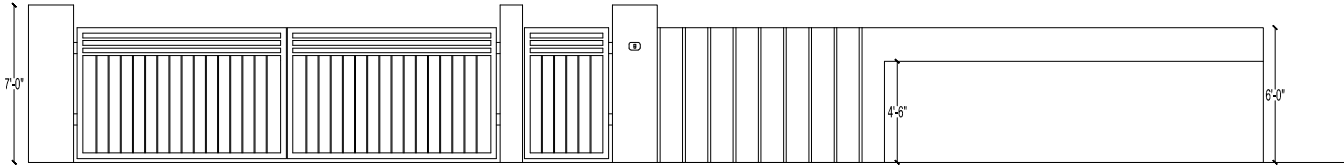


BOUNDARY WALL ELEVATION

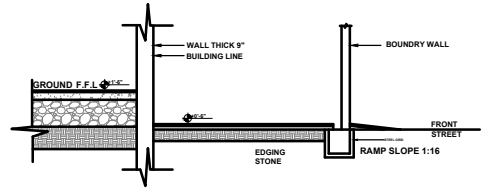


RAMP
DETAILS

SCHEDULE OF OPENING G.F , F.F , MUMTY

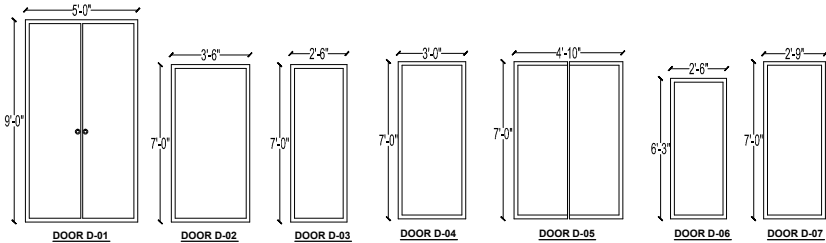

SCHEDULE OF OPENING GROUND FLOOR

S.No.	Type	Length	Height	Sill	Description
01	D-1	5'-0"	9'-0"	---	Wooden Solid Door
02	D-2	3'-6"	7'-0"	---	Wooden Solid Door
03	D-3	2'-6"	7'-0"	---	Wooden Solid Door
04	D-4	3'-0"	7'-0"	---	Wooden Solid Door
05	D-5	4'-10"	7'-0"	---	Folding Door
06	D-6	2'-6"	6'-3"	---	Wooden Solid Door
07	D-7	2'-9"	7'-0"	---	Wooden Solid Door
08	W-1	15'-3"	6'-6"	0'-6"	Aluminium Window
09	W-2	3'-0"	9'-0"	0'-6"	Aluminium Window
10	W-3	3'-0"	23'-3"	6'-3"	Aluminium Window
11	W-4	4'-0"	7'-0"	3'-0"	Aluminium Window
12	W-5	3'-6"	7'-0"	0'-6"	Aluminium Window
13	W-6	17'-0"	7'-0"	0'-6"	Walking Window
14	W-7	6'-0"	7'-0"	1'-0"	Aluminium Window
15	W-8	9'-0"	7'-0"	0'-6"	Aluminium Window
16	W-9	7'-0"	6'-6"	0'-6"	Aluminium Window
17	W-10	13'-0"	7'-0"	0'-6"	Walking Window
18	W-11	5'-0"	12'-3"	1'-0"	Aluminium Window
19	V-1	3'-0"	7'-0"	5'-0"	Aluminium Ventilator
20	V-2	2'-10 1/2"	7'-0"	5'-0"	Aluminium Ventilator

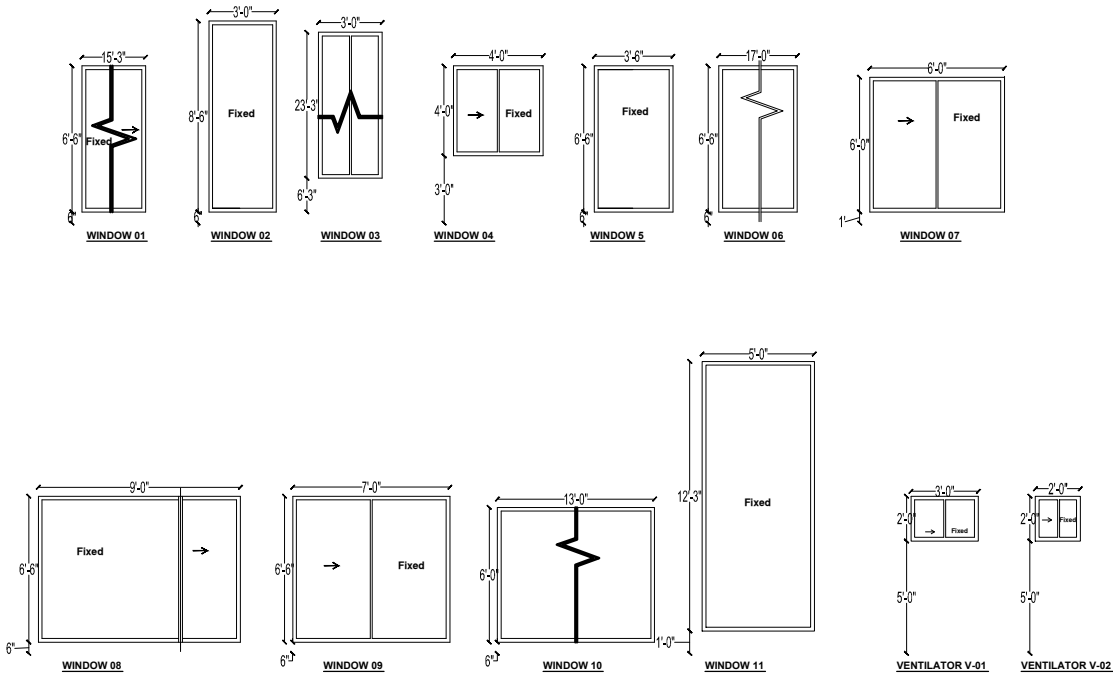

CONSULTATION:



CLIENT:

DR.YASIR SB.

PROJECT:

PLOT # 444
PUNJAB GOVT SERVANT
HOUSING SOCIETY

REV. NO	DATE	DESCRIPTION

NORTH:



DESIGNED BY:
AR.HADIA TARIQ
APPROVED BY:
AR.HADIA TARIQ
DATE:
04-09-2023

COORDINATED BY:
DRAWN BY:
M.NAVEED
SCALE
1/8" = 1'-0"

DRAWING TITLE:
FRONT GATE &
SCHDULE OF
OPENING PLAN

DRAWING NO:
A-08