

NOTES:

CLIENT:  
Mrs.Humaira

PROJECT :  
  
RESIDENTIAL

DESIGN LEAD: SEHAR  
DESIGN BY: LAIBA  
DRAWN BY: NAVEED  
CHECKED BY: SEHAR

CONSULTANT:  
**AenZay**  
CONSULTANTS,ARCHITECTS, INTERIOR-  
DESIGNERS & CONTRACTORS  
HEAD OFFICE:  
69-G, ALBAK BLOCK, GARDEN TOWN, LAHORE  
PHONE: 0302-42-35941845-9  
CELL: 0302-5090909 0302-5070707  
E-MAIL: info@aenzay.com, aenzay@live.com  
LAHORE : ISLAMABAD : KARACHI

DRAWING TITLE:  
DINNING ROOM G.F  
RENDERS

REVISIONS:	
NO	DATE DESCRIPTION


FILE REF. NAME:

PROJECT NO.:

DRAWING NO.:

SCALE:	SHEET NO:
N.T.S	A-00
DATE: 05-05-2025	

COPYRIGHT NOTE:

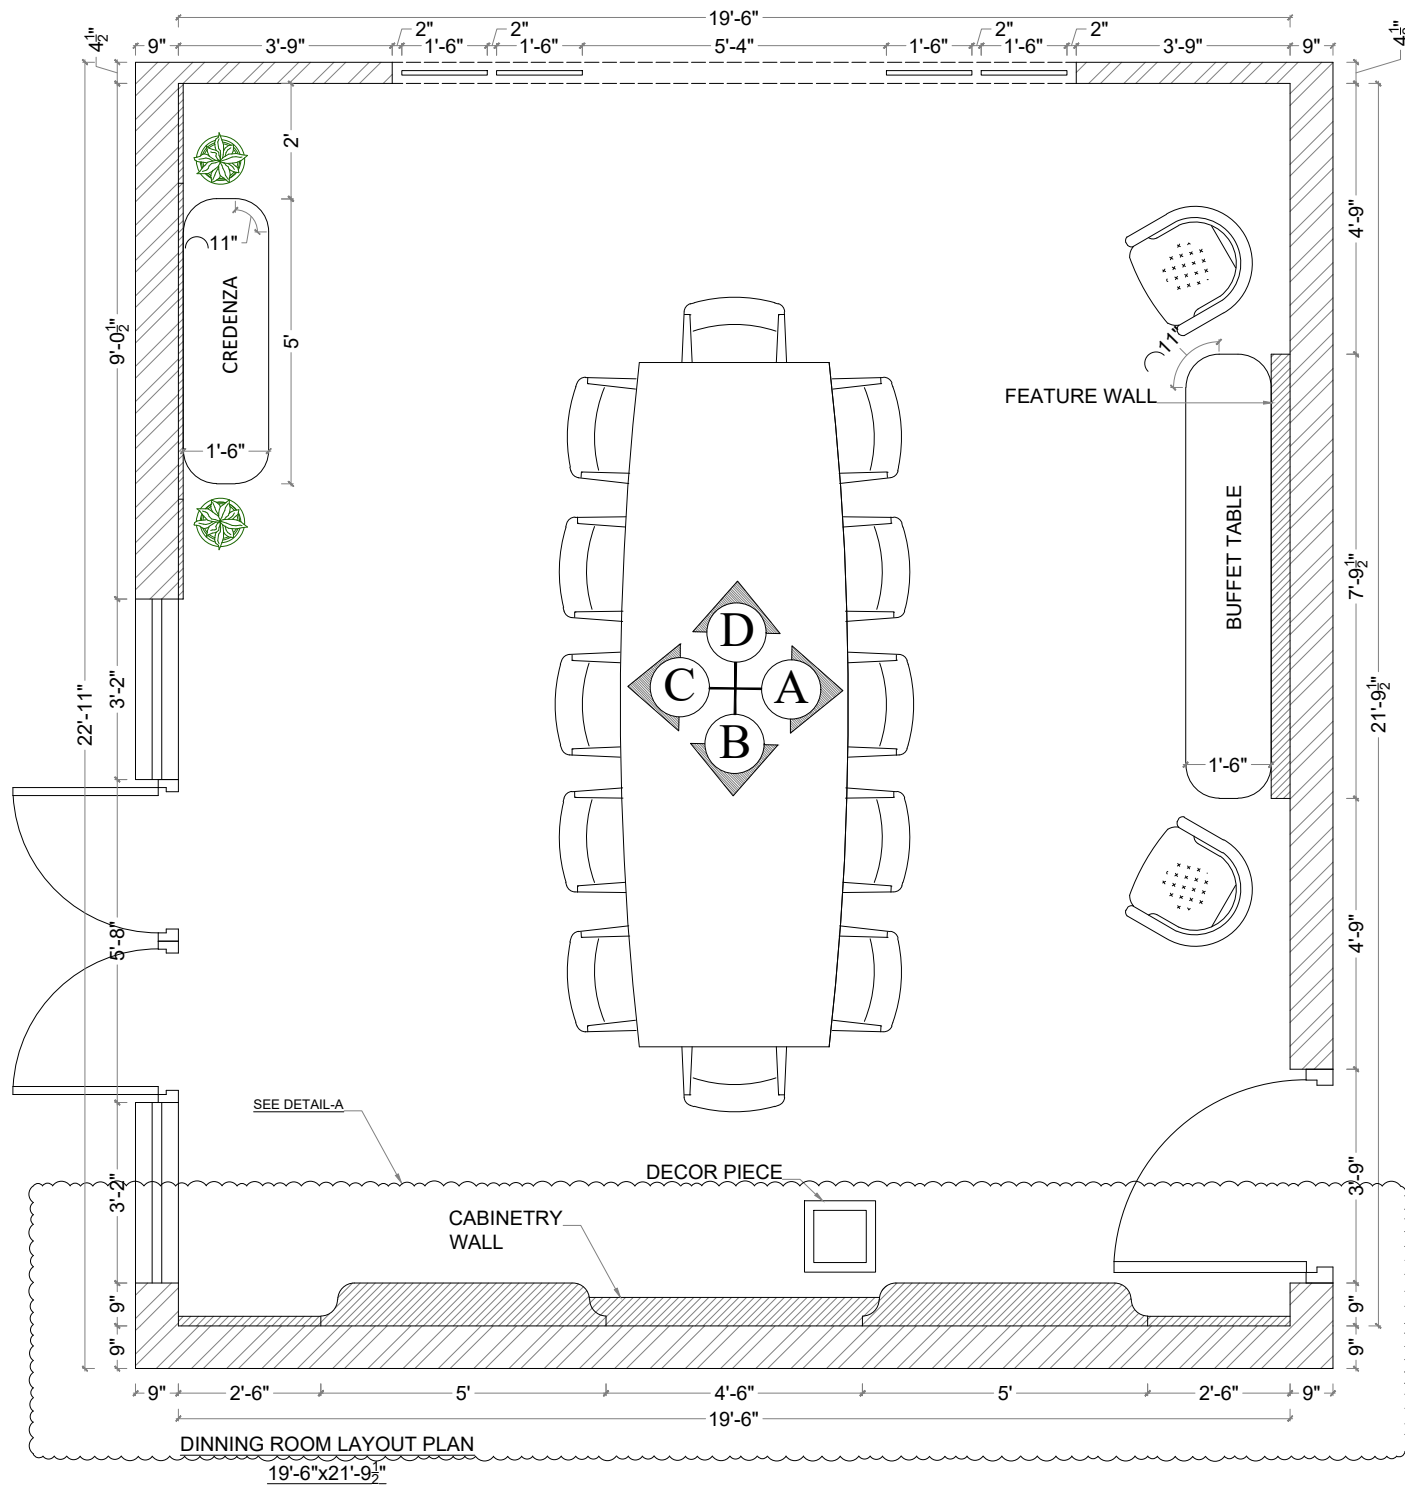

NORTH:



NOTES:

CLIENT:

Mrs.Humaira

PROJECT :

RESIDENTIAL

DESIGN LEAD: DESIGN BY:

SEHAR LAIBA

DRAWN BY: CHECKED BY:

NAVEED SEHAR

CONSULTANT:

**AenZay®**

CONSULTANTS, ARCHITECTS, INTERIOR-  
DESIGNERS & CONTRACTORS

HEAD OFFICE:

69-U, ALBAK BLOCK, GARDEN TOWN, LAHORE

PHONE: 0302-42-3594/845-9

CELL: 0302-5090909 0302-5070707

E-MAIL: info@aenzay.com, aenzay@live.com

LAHORE : ISLAMABAD : KARACHI

DRAWING TITLE:

LAYOUT PLAN  
DINNING AREA

REVISIONS:

NO	DATE	DESCRIPTION

FILE REF. NAME:

PROJECT NO.:

DRAWING NO.:


SCALE:

SHEET NO:


N.T.S A-01

DATE: 05-05-2025

COPYRIGHT NOTE:

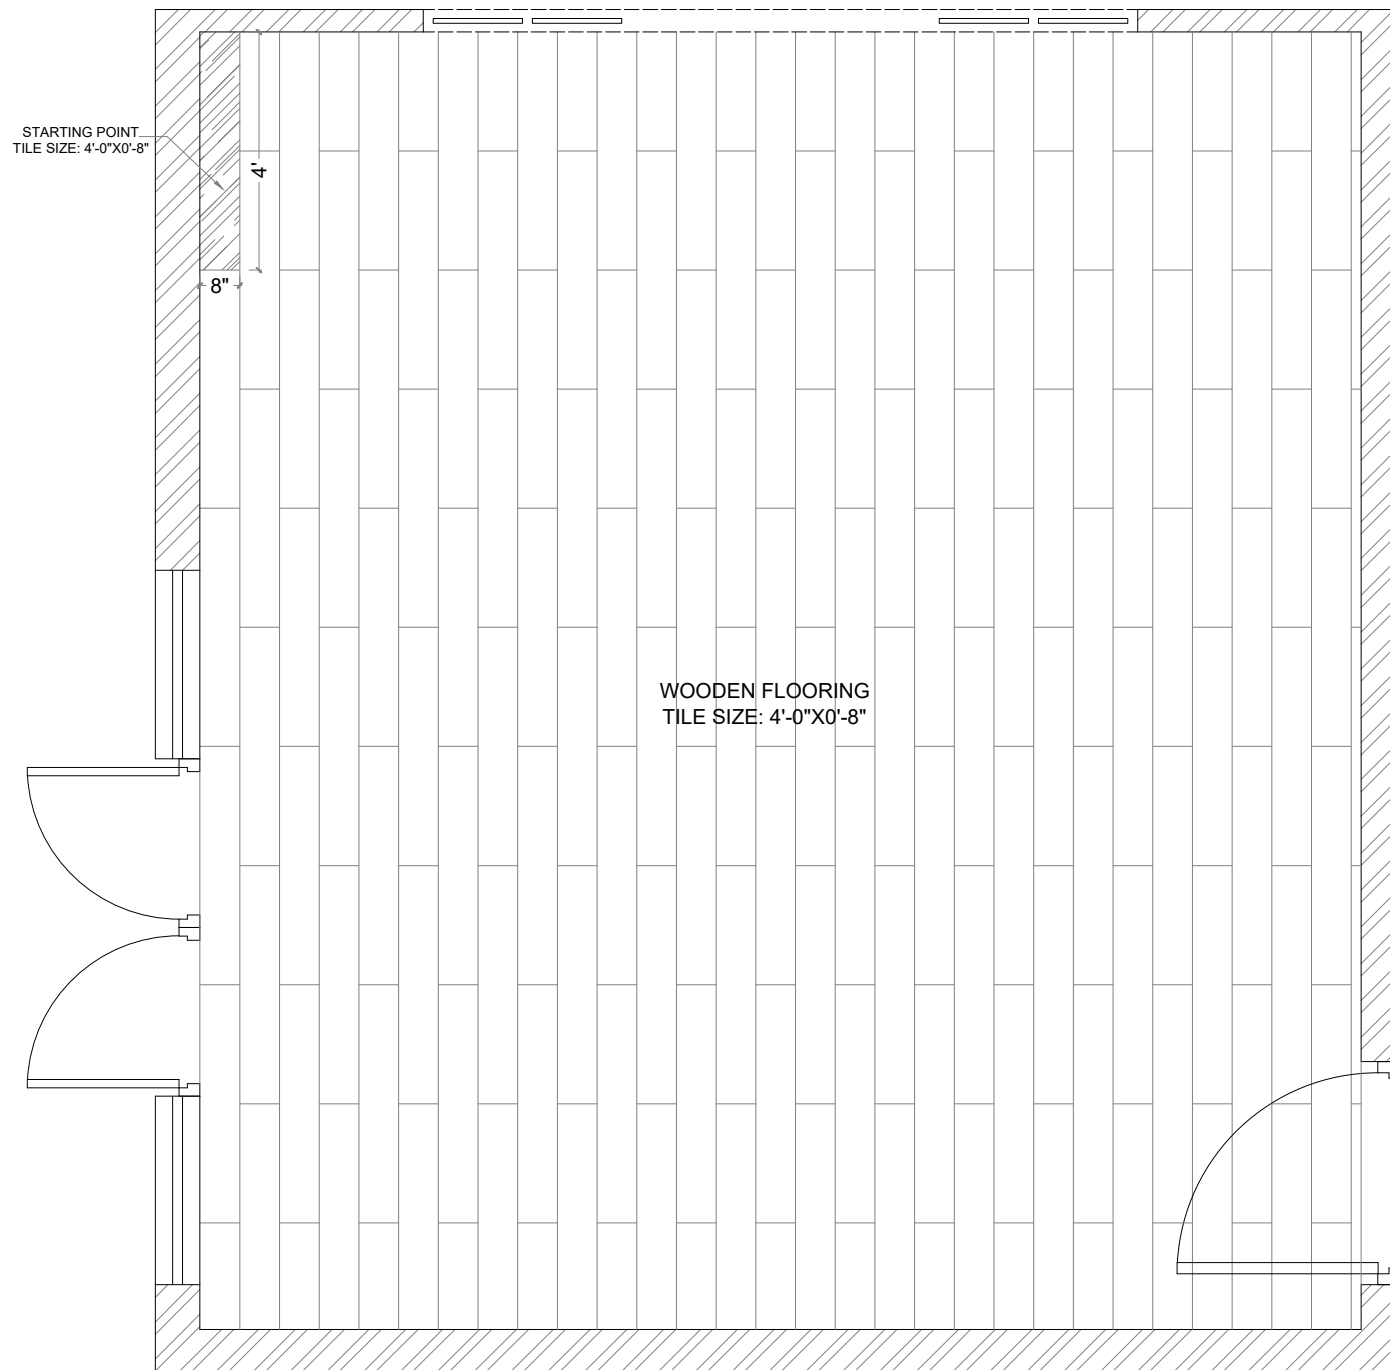


WOODEN FLOORING  
TILE SIZE: 4'-0"X0'-8"

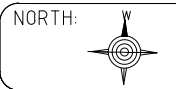

CLIENT: Mrs. Humaira



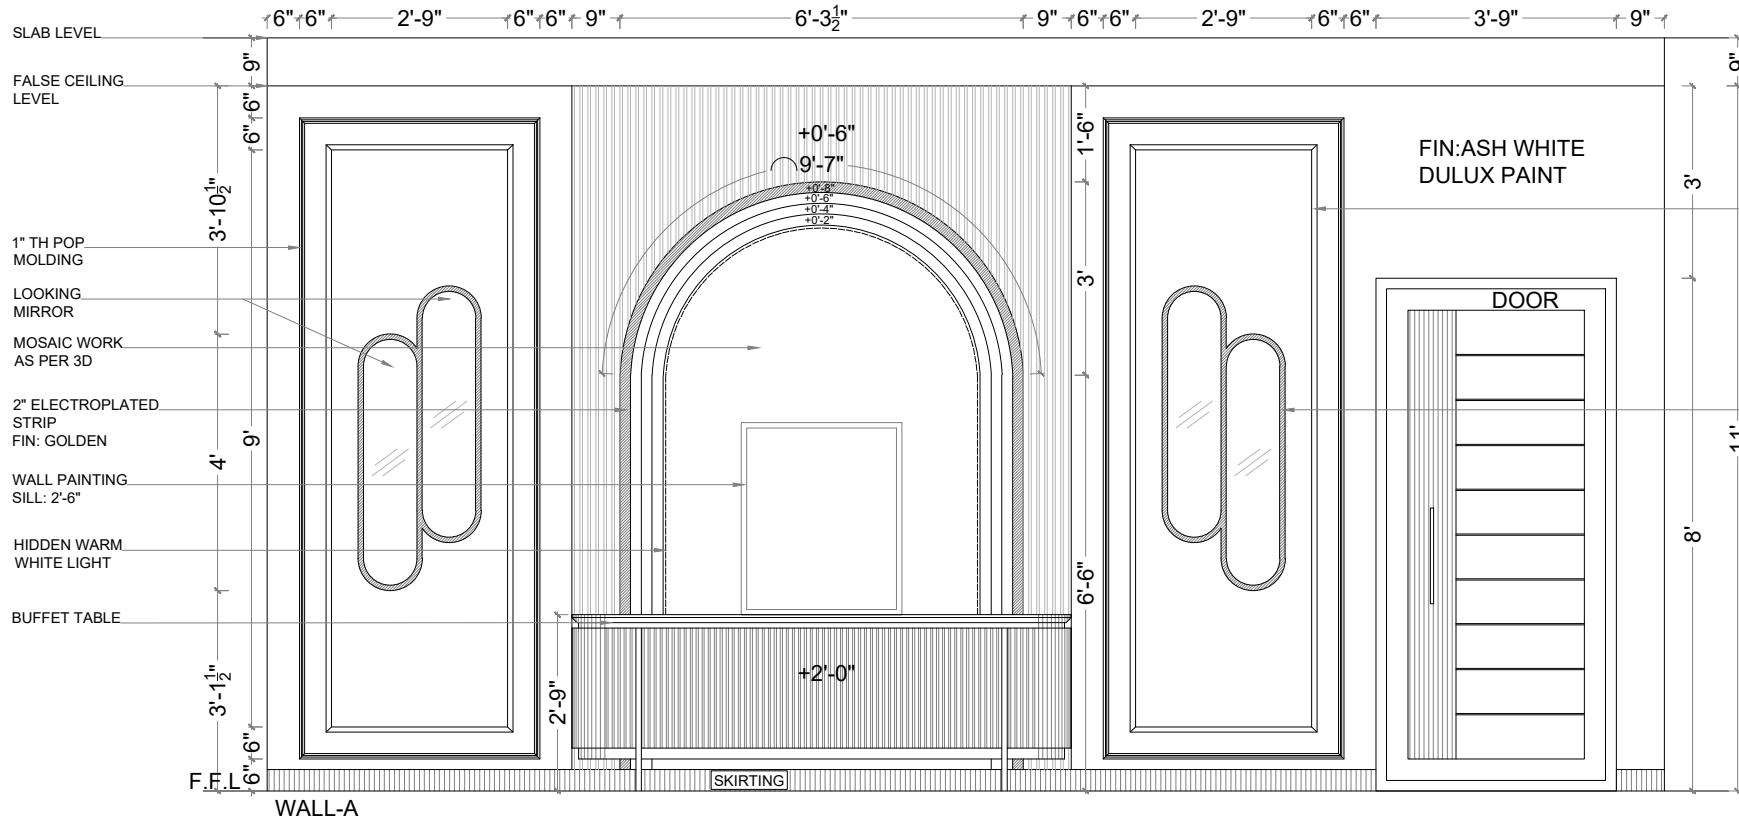

NOTES:

CLIENT:  
Mrs.Humaira

PROJECT :  
  
RESIDENTIAL

DESIGN LEAD: SEHAR	DESIGN BY: LAIBA
DRAWN BY: NAVEED	CHECKED BY: SEHAR

CONSULTANT:  
**AenZay**  
CONSULTANTS,ARCHITECTS, INTERIOR-  
DESIGNERS & CONTRACTORS  
HEAD OFFICE:  
69-G, ALBAK BLOCK, GARDEN TOWN, LAHORE  
PHONE: 030-42-35941845-9  
CELL: 0302-5090909 0302-5070707  
E-MAIL: info@aenzay.com, aenzay@live.com  
LAHORE : ISLAMABAD : KARACHI

DRAWING TITLE:  
WALL-A

REVISIONS:	
NO	DATE DESCRIPTION

FILE REF. NAME:

PROJECT NO.:

DRAWING NO.:

SCALE: N.T.S	SHEET NO: A-04
DATE: 05-05-2025	

COPYRIGHT NOTE:



CLIENT: Mrs. Humaira

RESIDENTIAL

SEHAR	LAIBA
-------	-------

CONSULTANT:

CONSULTANTS, ARCHITECTS, INTERIOR-  
DESIGNERS & CONTRACTORS

HEAD OFFICE:  
59-U, AIBAK BLOCK, GARDEN TOWN, LAHORE  
PHONE: 092-42-35941845-6  
CELL: 0302-5090909 0302-5070707  
E-MAIL: info@aenzay.com, aenzay@live.com  
LAHORE : ISLAMABAD : KARACHI

NO.	DATE	DESCRIPTION
-----	------	-------------

FILE REF. NAME:


PROJECT NO.:



DRAWING NO.:

DATE: 05-05-2025

**COPYRIGHT NOTE:**

**COPYRIGHT NOTE:**

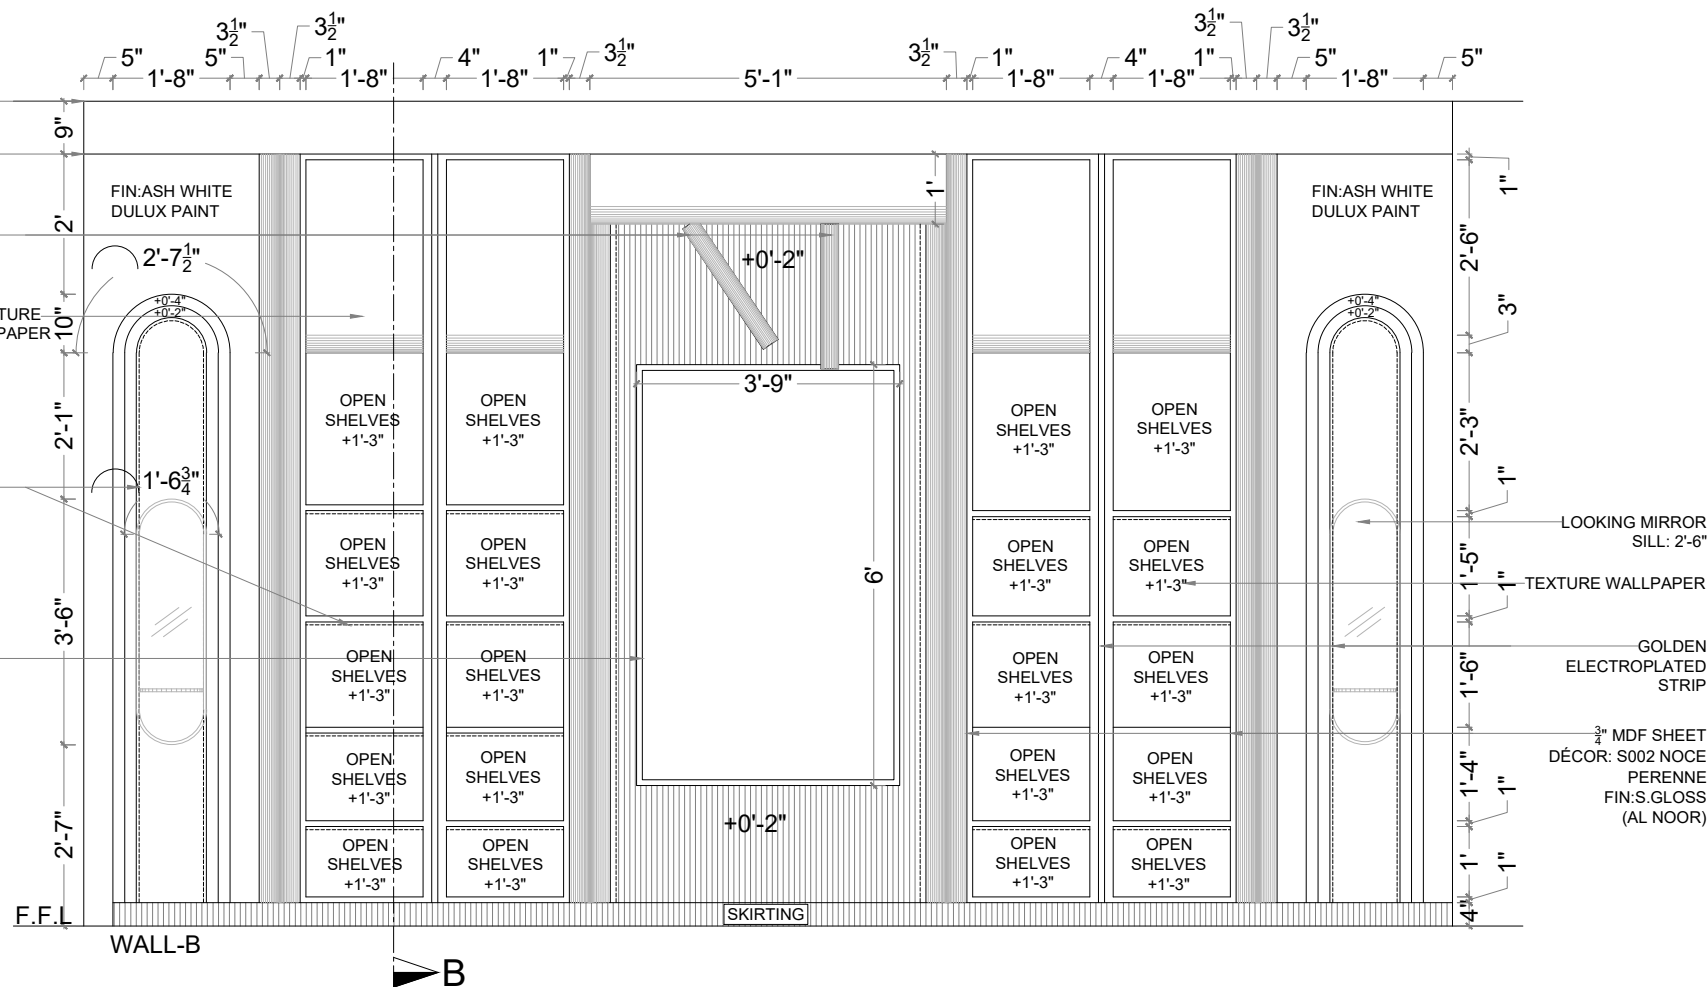

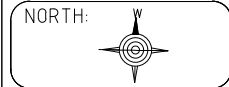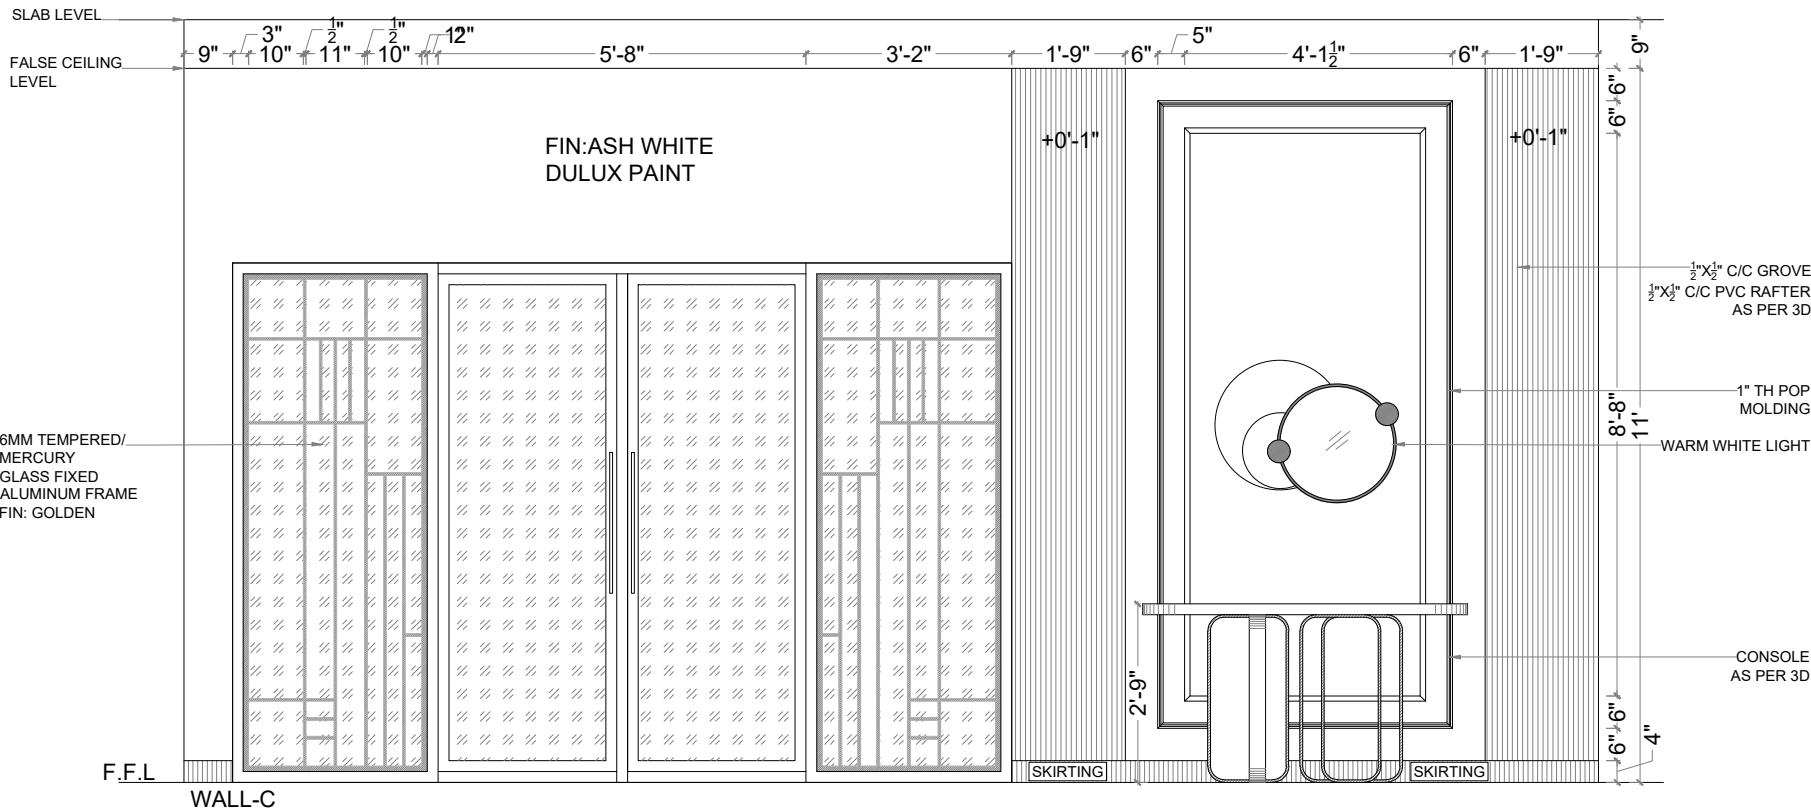

NOTES:

CLIENT: Mrs.Humaira

PROJECT :  
RESIDENTIAL

DESIGN LEAD: SEHAR  
DESIGN BY: LAIBA  
DRAWN BY: NAVEED  
CHECKED BY: SEHAR

CONSULTANT:  
**AenZay**  
CONSULTANTS, ARCHITECTS, INTERIOR-  
DESIGNERS & CONTRACTORS  
HEAD OFFICE:  
69-G, ALBAK BLOCK, GARDEN TOWN, LAHORE  
PHONE: 0302-62-3594/845-9  
CELL: 0302-5090909 0302-5070707  
E-MAIL: info@aenzay.com, aenzay@live.com  
LAHORE : ISLAMABAD : KARACHI

DRAWING TITLE:  
WALL-C

REVISIONS:	
NO	DATE DESCRIPTION


FILE REF. NAME:

PROJECT NO.:

DRAWING NO.:

SCALE: N.T.S  
SHEET NO: A-06  
DATE: 05-05-2025

COPYRIGHT NOTE:

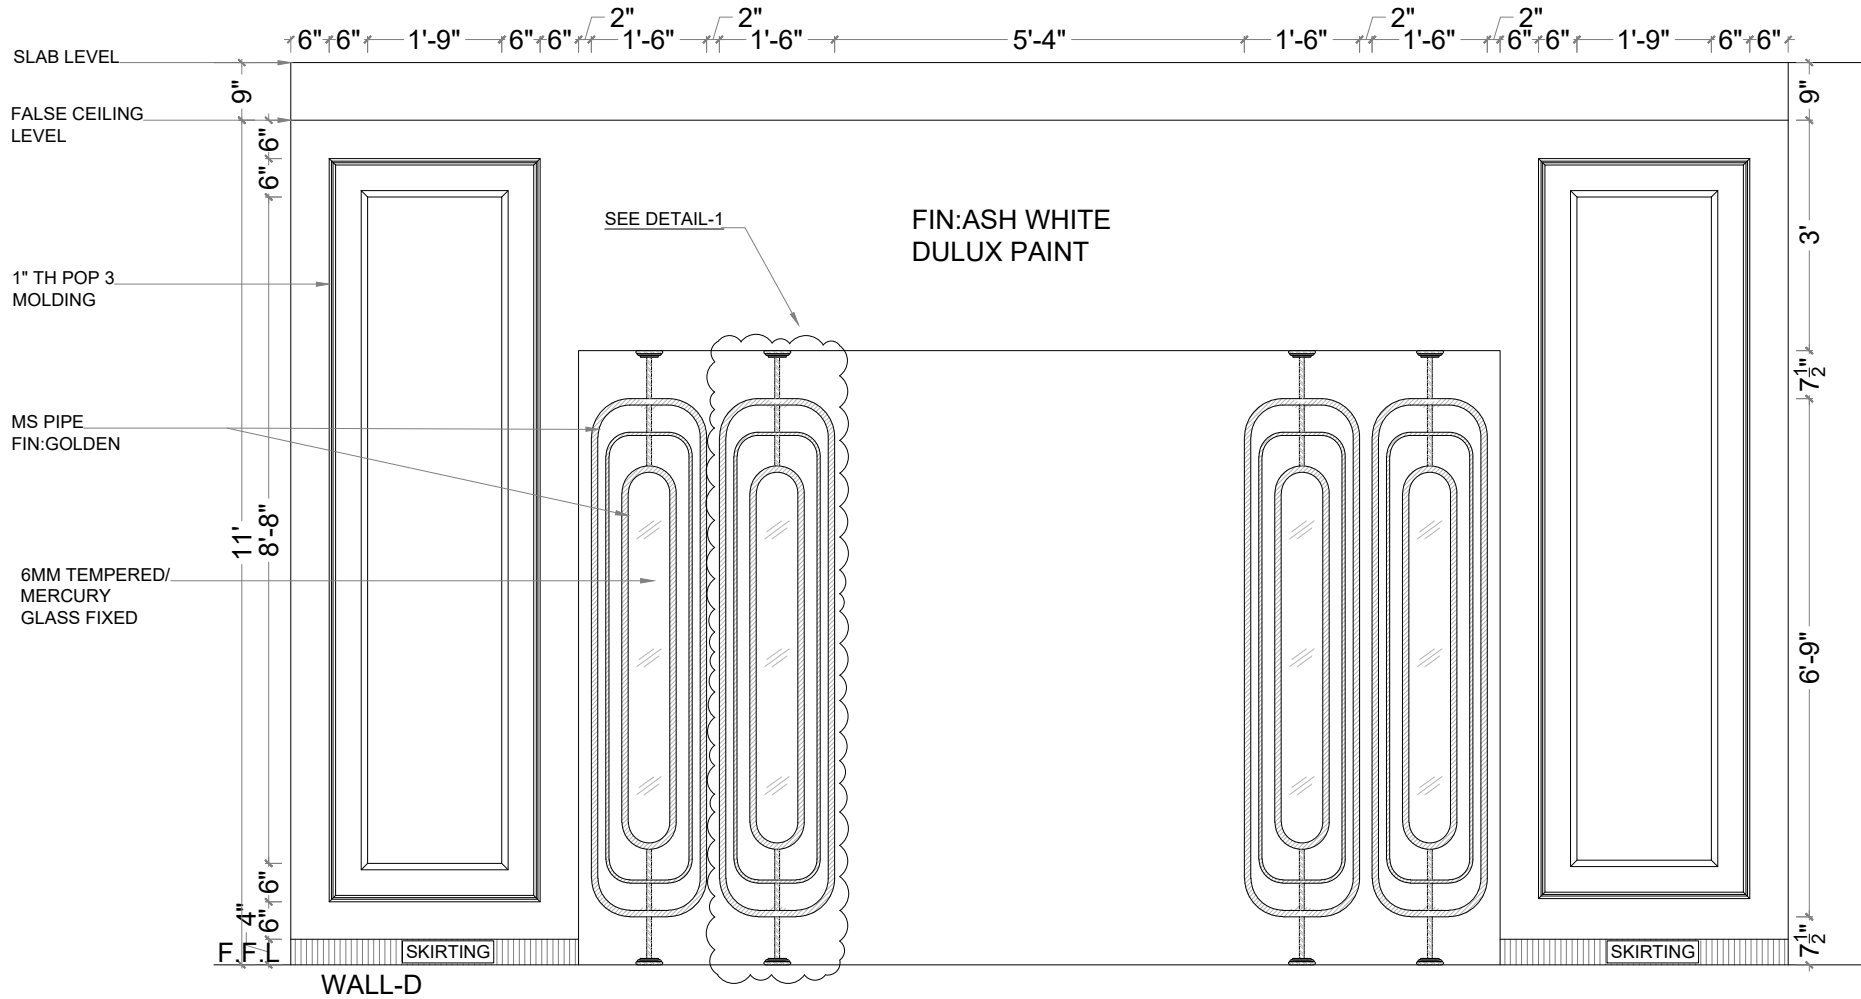

NOTES:

CLIENT:  
Mrs.Humaira

PROJECT :  
RESIDENTIAL

DESIGN LEAD: SEHAR  
DESIGN BY: LAIBA  
DRAWN BY: NAVEED  
CHECKED BY: SEHAR

CONSULTANT:  
**AenZay**  
CONSULTANTS, ARCHITECTS, INTERIOR-  
DESIGNERS & CONTRACTORS  
HEAD OFFICE:  
69-G, ALBAK BLOCK, GARDEN TOWN, LAHORE  
PHONE: 0302-42-35941845-9  
CELL: 0302-5090909 0302-5070707  
E-MAIL: info@aenzay.com, aenzay@live.com  
LAHORE : ISLAMABAD : KARACHI

DRAWING TITLE:  
WALL-D

REVISIONS:	
NO	DATE DESCRIPTION

FILE REF. NAME:


PROJECT NO.:

DRAWING NO.:

SCALE: N.T.S  
SHEET NO: A-07  
DATE: 05-05-2025

COPYRIGHT NOTE:



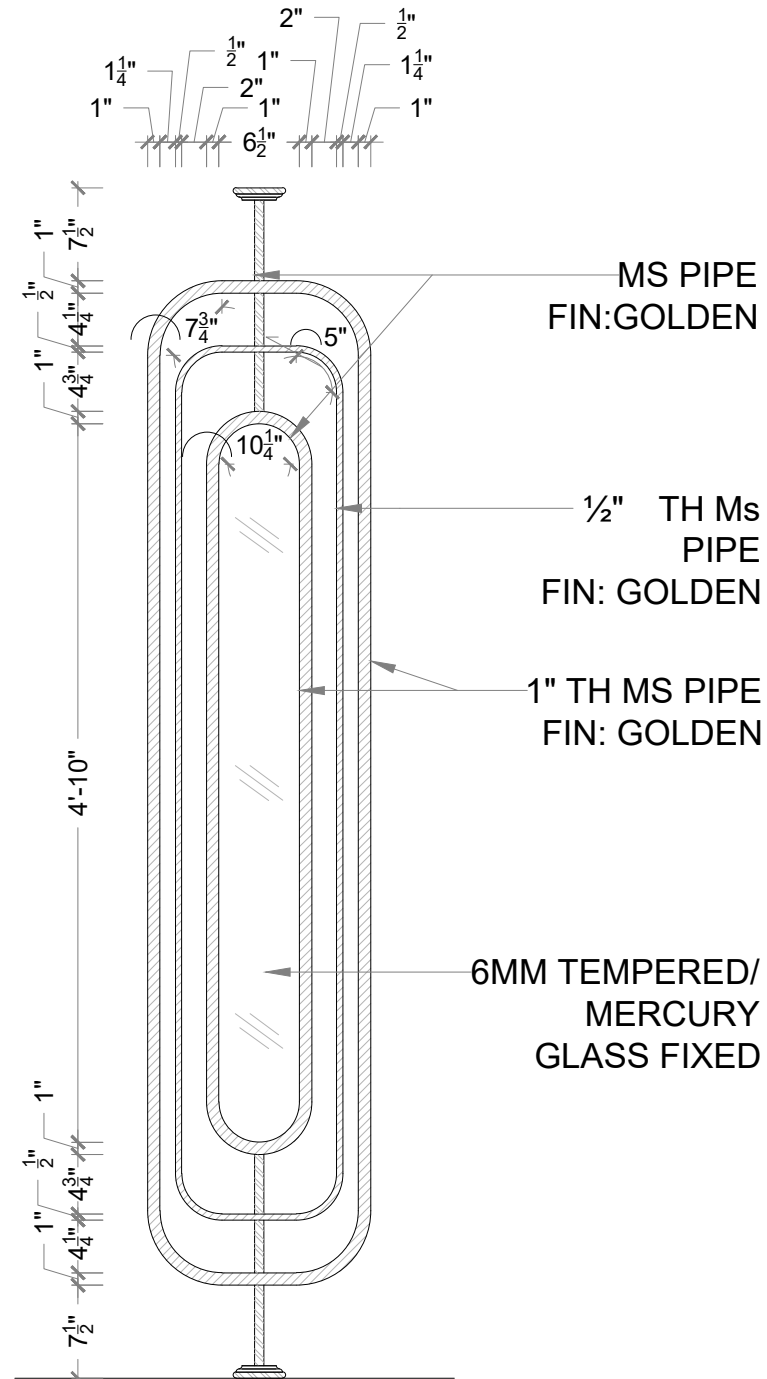

DETAIL-1

NORTH:



NOTES:

CLIENT:

Mrs.Humaira

PROJECT :

RESIDENTIAL

DESIGN LEAD:

SEHAR

DESIGN BY:

LAIBA

DRAWN BY:

NAVEED

CHECKED BY:

SEHAR

CONSULTANT:

**AenZay®**

CONSULTANTS, ARCHITECTS, INTERIOR-  
DESIGNERS & CONTRACTORS

HEAD OFFICE:

69-G, ALBAK BLOCK, GARDEN TOWN, LAHORE

PHONE: 0302-42-35941845-9

CELL: 0302-5090909 0302-5070707

E-MAIL: info@aenzay.com, aenzay@live.com

LAHORE : ISLAMABAD : KARACHI

DRAWING TITLE:

DETAIL-1

REVISIONS:

NO	DATE	DESCRIPTION

FILE REF. NAME:

PROJECT NO.:

DRAWING NO.:

SCALE:

N.T.S

SHEET NO:

A-08

DATE: 05-05-2025

COPYRIGHT NOTE:



NOTES:

PROJECT :

RESIDENTIAL

DESIGN LEAD: SEHAR	DESIGN BY: LAIBA
DRAWN BY: NAVEED	CHECKED BY: SEHAR

CONSULTANT:

# AenZay®

CONSULTANTS, ARCHITECTS, INTERIOR-  
DESIGNERS & CONTRACTORS

HEAD OFFICE:  
69-U, AIBAK BLOCK, GARDEN TOWN, LAHORE  
PHONE: 092-42-35941845-6  
CELL: 0302-5090909 0302-5070707  
E-MAIL: info@aenzay.com, aenzay@live.com  
LAHORE : ISLAMABAD : KARACHI

DRAWING TITLE:  
DETAIL-A  
DETAIL-B

REVISIONS:

NO.	DATE	DESCRIPTION

FILE REF. NAME:

PROJECT NO.:

DRAWING NO.:

SCALE:	SHEET NO:
N.T.S	A-09

DATE: 05-05-2025

COPYRIGHT NOTE:

COPYRIGHT NOTE: