



AenZay®



AenZay



AenZay

NORTH:



NOTES:

CLIENT: MRS HUMAIRA

PROJECT : RESIDENTIAL

DESIGN LEAD: SEHAR
DESIGN BY: LAIBA
DRAWN BY: NAVEED
CHECKED BY: SEHAR

CONSULTANT:
AenZay®
CONSULTANTS, ARCHITECTS, INTERIOR-
DESIGNERS & CONTRACTORS
HEAD OFFICE:
59-G, ALBAK BLOCK, GARDEN TOWN, LAHORE
PHONE: 032-42-35941845-9
CELL: 0302-5090909 0302-5070707
E-MAIL: info@aenzay.com, aenzay@live.com
LAHORE : ISLAMABAD : KARACHI

DRAWING TITLE:
KIDS BEDROOM
RENDERS

REVISIONS:	
NO	DATE DESCRIPTION


FILE REF. NAME:

PROJECT NO.:

DRAWING NO.:

SCALE: N.T.S. SHEET NO: A-00
DATE: 25-04-2025

COPYRIGHT NOTE:

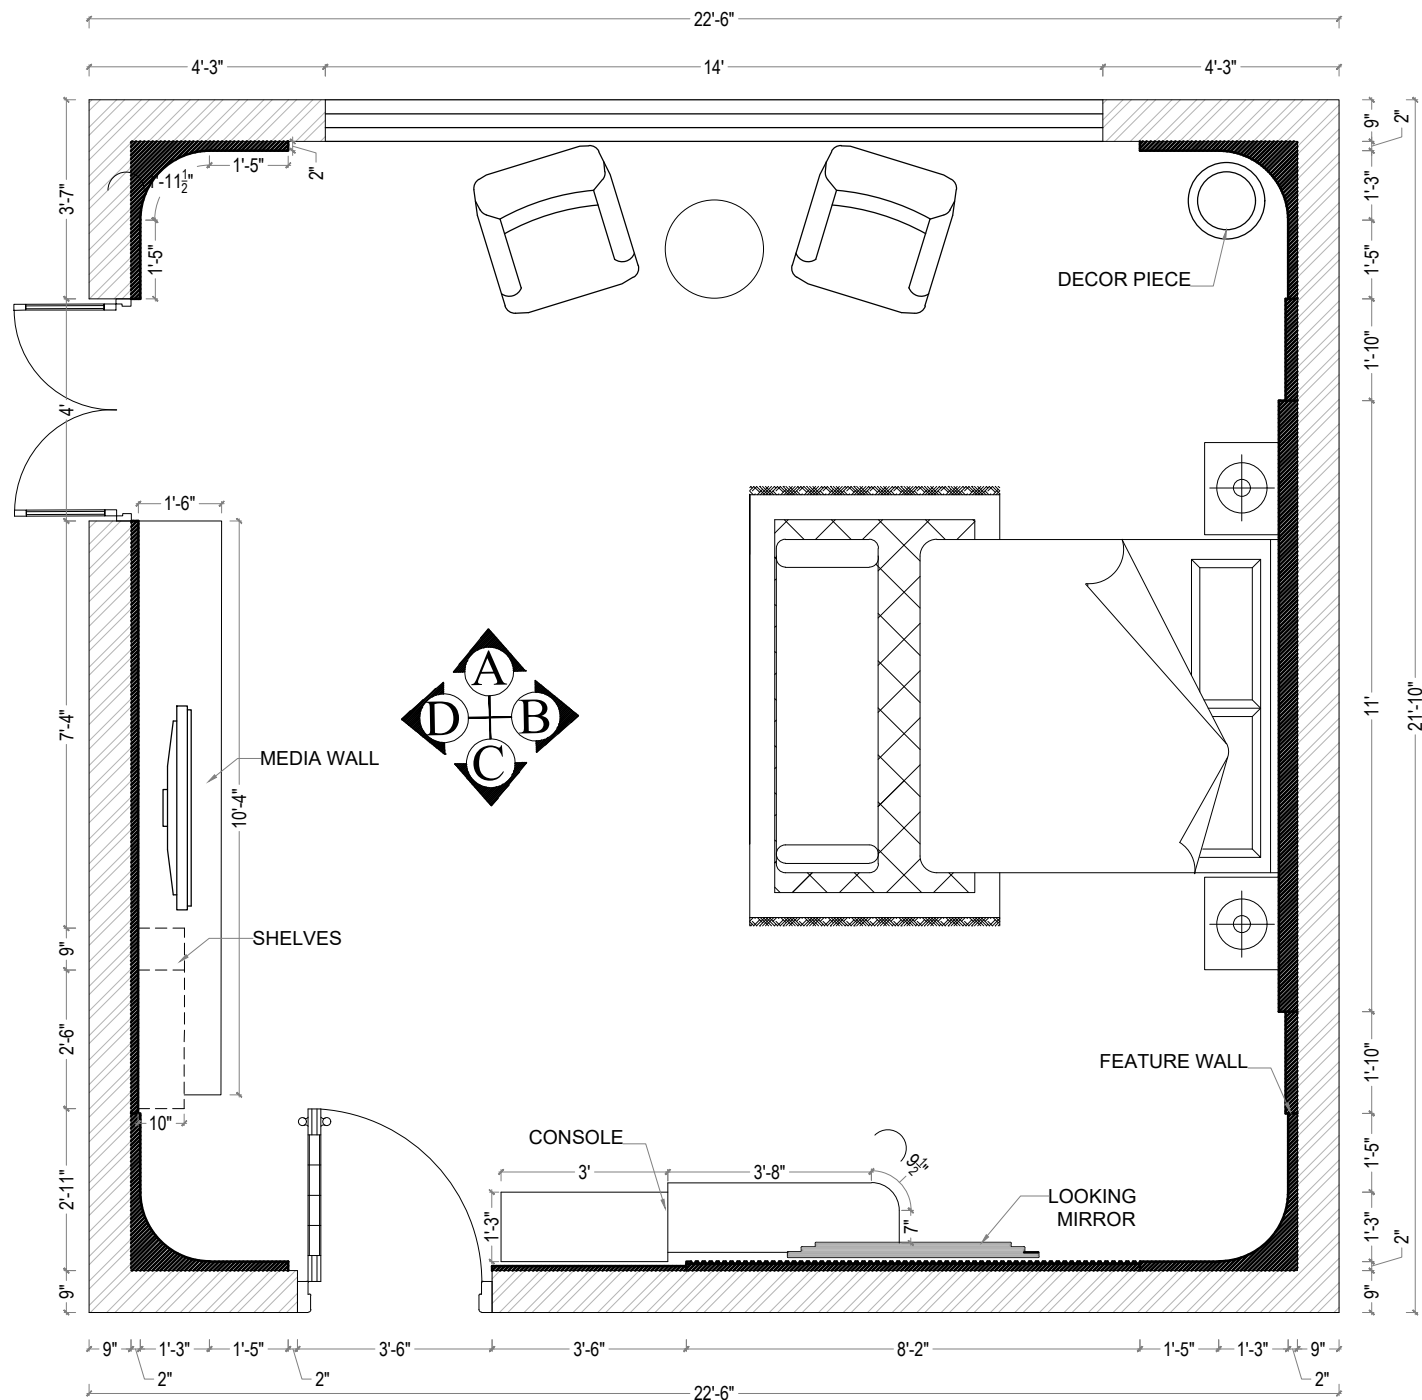

BED ROOM LAYOUT PLAN
21'-0"X20'-4"

NORTH:



NOTES:

CLIENT: MRS HUMAIRA

PROJECT : RESIDENTIAL

DESIGN LEAD: SEHAR	DESIGN BY: LAIBA
DRAWN BY: NAVEED	CHECKED BY: SEHAR

CONSULTANT:
AenZay®
 CONSULTANTS, ARCHITECTS, INTERIOR-DESIGNERS & CONTRACTORS
 HEAD OFFICE:
 59-G, ALBAK BLOCK, GARDEN TOWN, LAHORE
 PHONE: 032-42-35541845-9
 CELL: 0302-5090909 0302-5070707
 E-MAIL: info@aenzay.com, aenzay@live.com
 LAHORE : ISLAMABAD : KARACHI

DRAWING TITLE:
 LAYOUT PLAN

REVISIONS:		
NO	DATE	DESCRIPTION


FILE REF. NAME:

PROJECT NO.:

DRAWING NO.:

SCALE: N.T.S	SHEET NO: A-01
DATE: 25-04-2025	

COPYRIGHT NOTE:

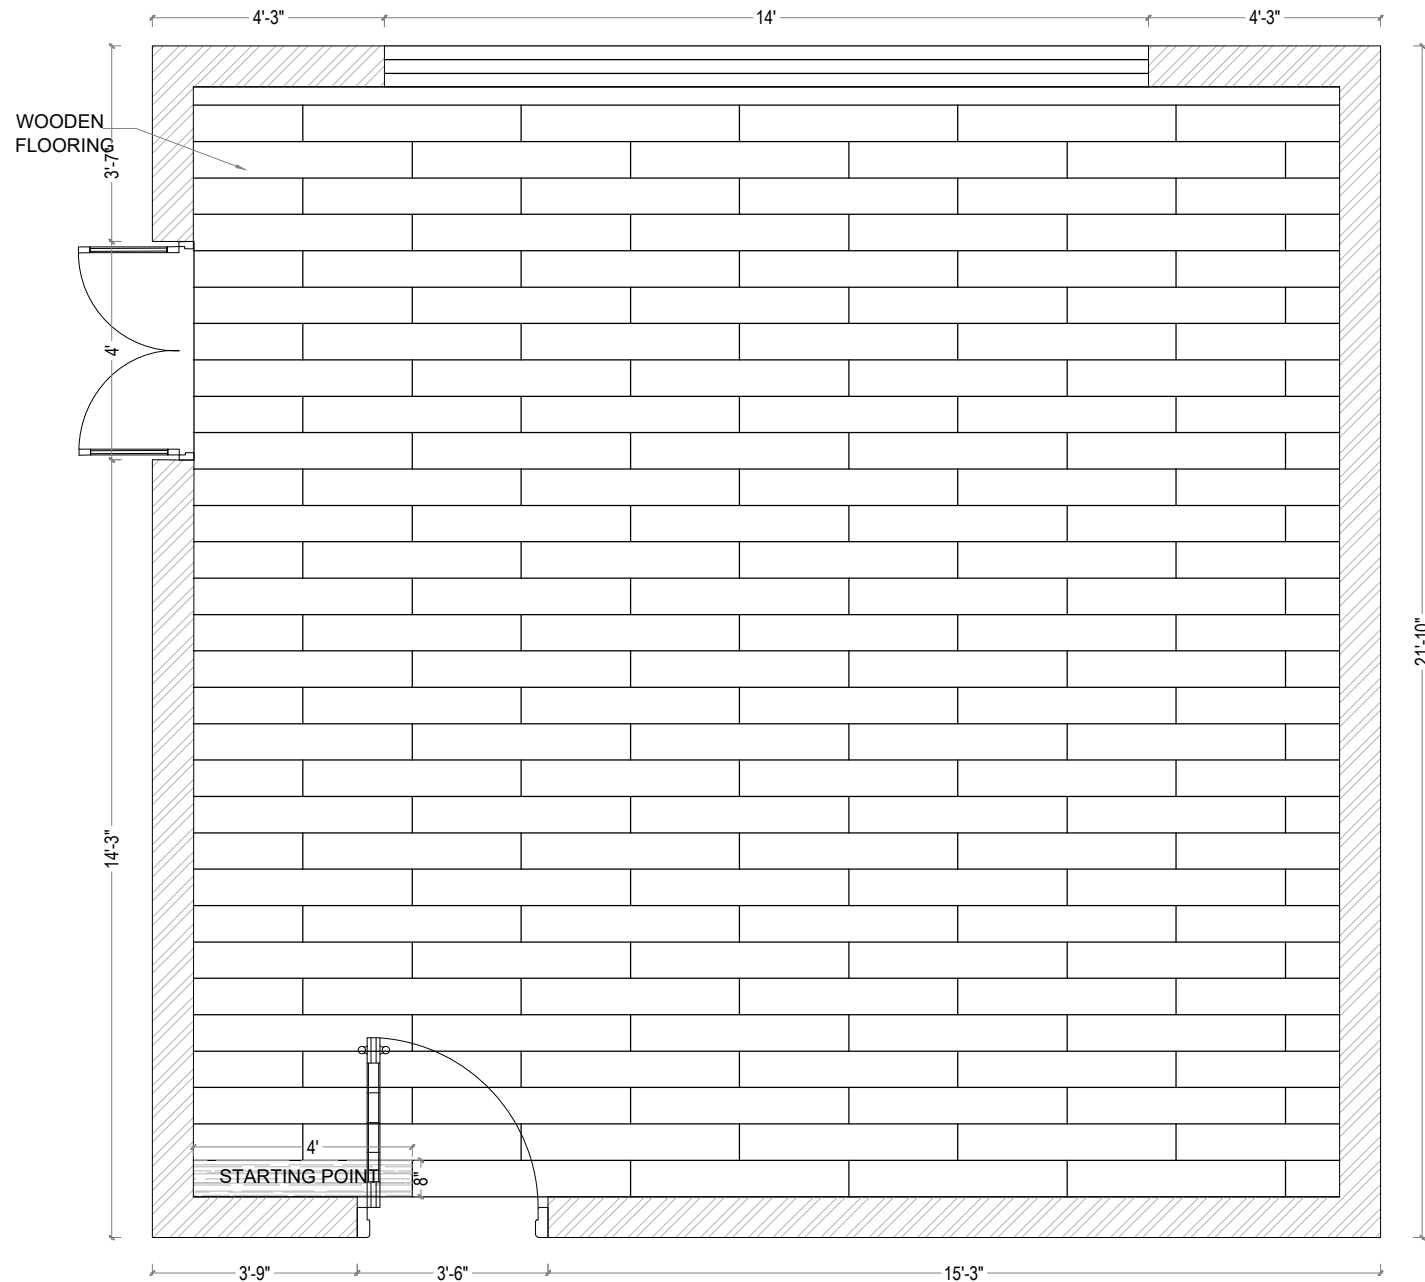

BED ROOM FLOORING PLAN
21'-0"X20'-4"

NORTH:



NOTES:

CLIENT: MRS HUMAIRA

PROJECT :

RESIDENTIAL

DESIGN LEAD:	DESIGN BY:
SEHAR	LAIBA
DRAWN BY:	CHECKED BY:
NAVEED	SEHAR

CONSULTANT:

AenZay®

CONSULTANTS, ARCHITECTS, INTERIOR-DESIGNERS & CONTRACTORS

HEAD OFFICE:

59-U, ALBAK BLOCK, GARDEN TOWN, LAHORE

PHONE: 0302-42-3594/845-9

CELL: 0302-5090909 0302-5070707

E-MAIL: info@aenzay.com, aenzay@live.com

LAHORE : ISLAMABAD : KARACHI

DRAWING TITLE:
 FLOORING PLAN

REVISIONS:

NO	DATE	DESCRIPTION

FILE REF. NAME:


PROJECT NO.:

DRAWING NO.:

SCALE:	SHEET NO:
N.T.S	A-02

DATE: 25-04-2025

COPYRIGHT NOTE:

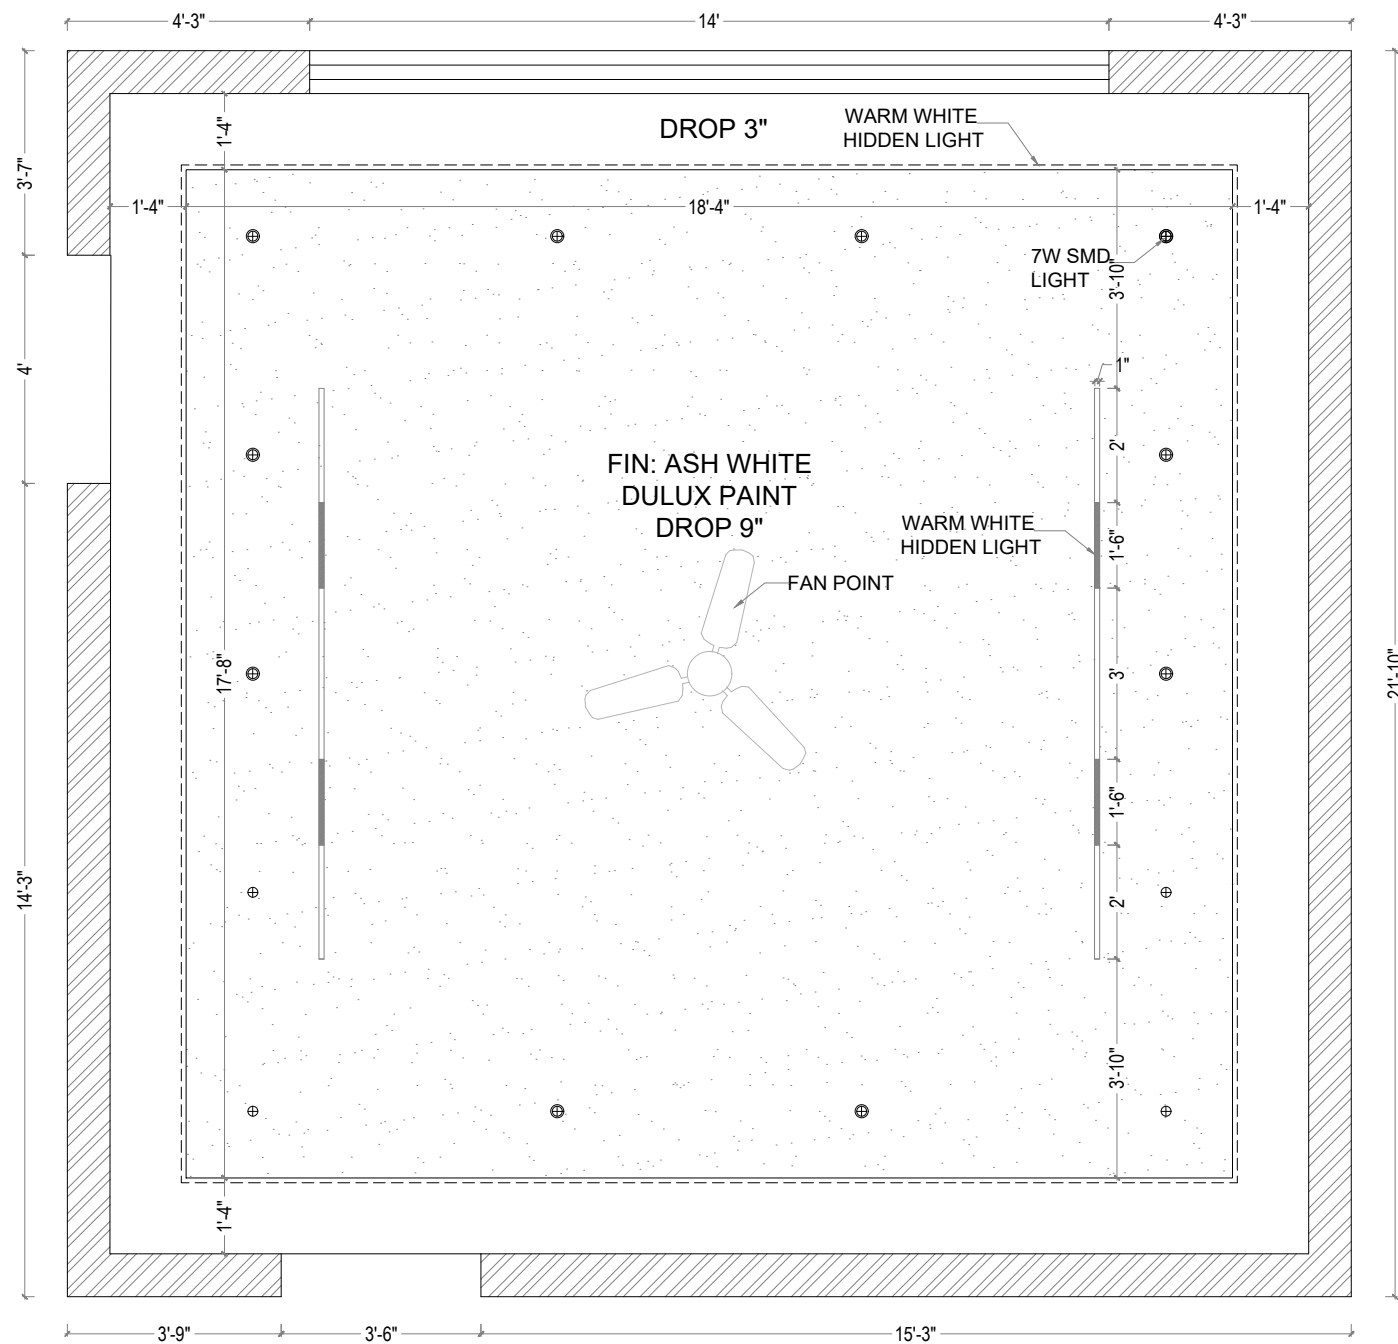

NOTES:

CLIENT: MRS HUMAIRA

PROJECT :

RESIDENTIAL

DESIGN LEAD: SEHAR	DESIGN BY: LAIBA
DRAWN BY: NAVEED	CHECKED BY: SEHAR

CONSULTANT:

AenZay®

CONSULTANTS, ARCHITECTS, INTERIOR-
DESIGNERS & CONTRACTORS

HEAD OFFICE:
59-U, AIBAK BLOCK, GARDEN TOWN, LAHORE
PHONE: 092-42-35941845-6
CELL: 0302-5090909 0302-5070707
E-MAIL: info@aezay.com, aezay@live.com
LAHORE • ISLAMABAD • KARACHI

DRAWING TITLE:
CEILING PLAN

REVISIONS:

NO	DATE	DESCRIPTION

FILE REF. NAME:


PROJECT NO.:

DRAWING NO.:

SCALE:	SHEET NO:
N.T.S	A-03
DATE: 25-04-2025	

COPYRIGHT NOTE:

COPYRIGHT NOTE:

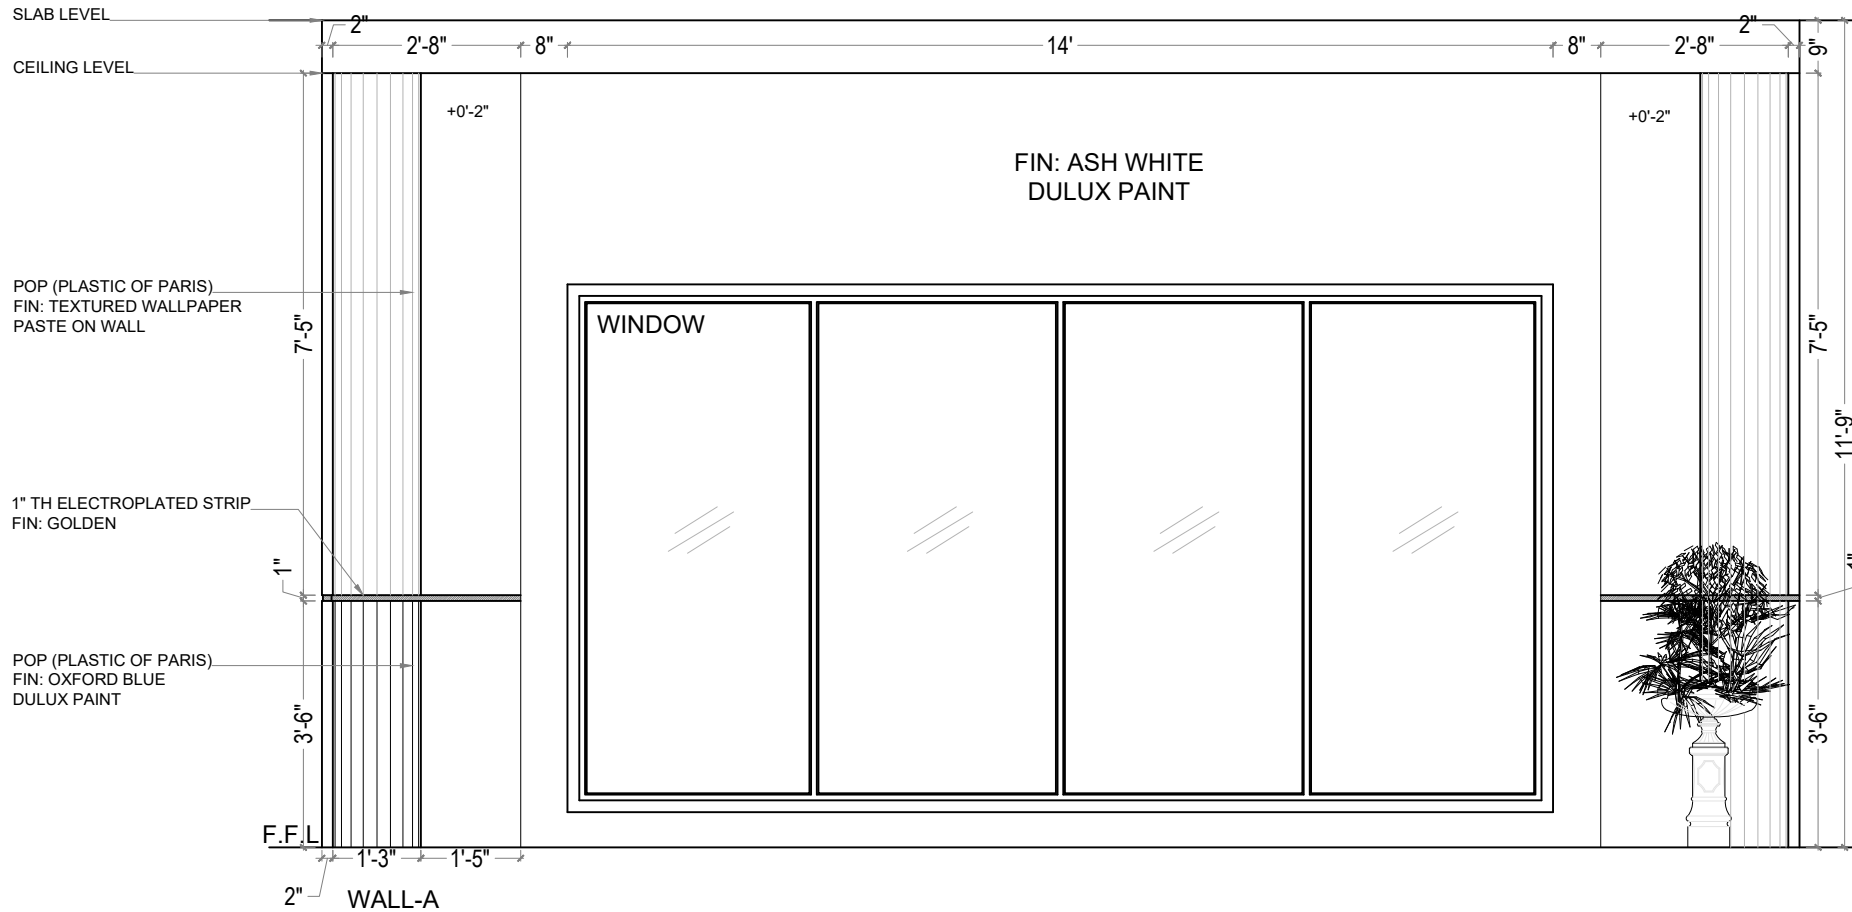

NORTH:



NOTES:

CLIENT: MRS
HUMAIRA

PROJECT :

RESIDENTIAL

DESIGN LEAD:

SEHAR

DESIGN BY:

LAIBA

DRAWN BY:

NAVEED

CHECKED BY:

SEHAR

CONSULTANT:

AenZay®

CONSULTANTS, ARCHITECTS, INTERIOR-
DESIGNERS & CONTRACTORS

HEAD OFFICE:

59-U, ALBAK BLOCK, GARDEN TOWN, LAHORE

PHONE: 0302-42-3594/1845-9

CELL: 0302-5090909 0302-5070707

E-MAIL: info@aenzay.com, aenzay@live.com


LAHORE : ISLAMABAD : KARACHI

DRAWING TITLE:

WALL-A

REVISIONS:

NO	DATE	DESCRIPTION

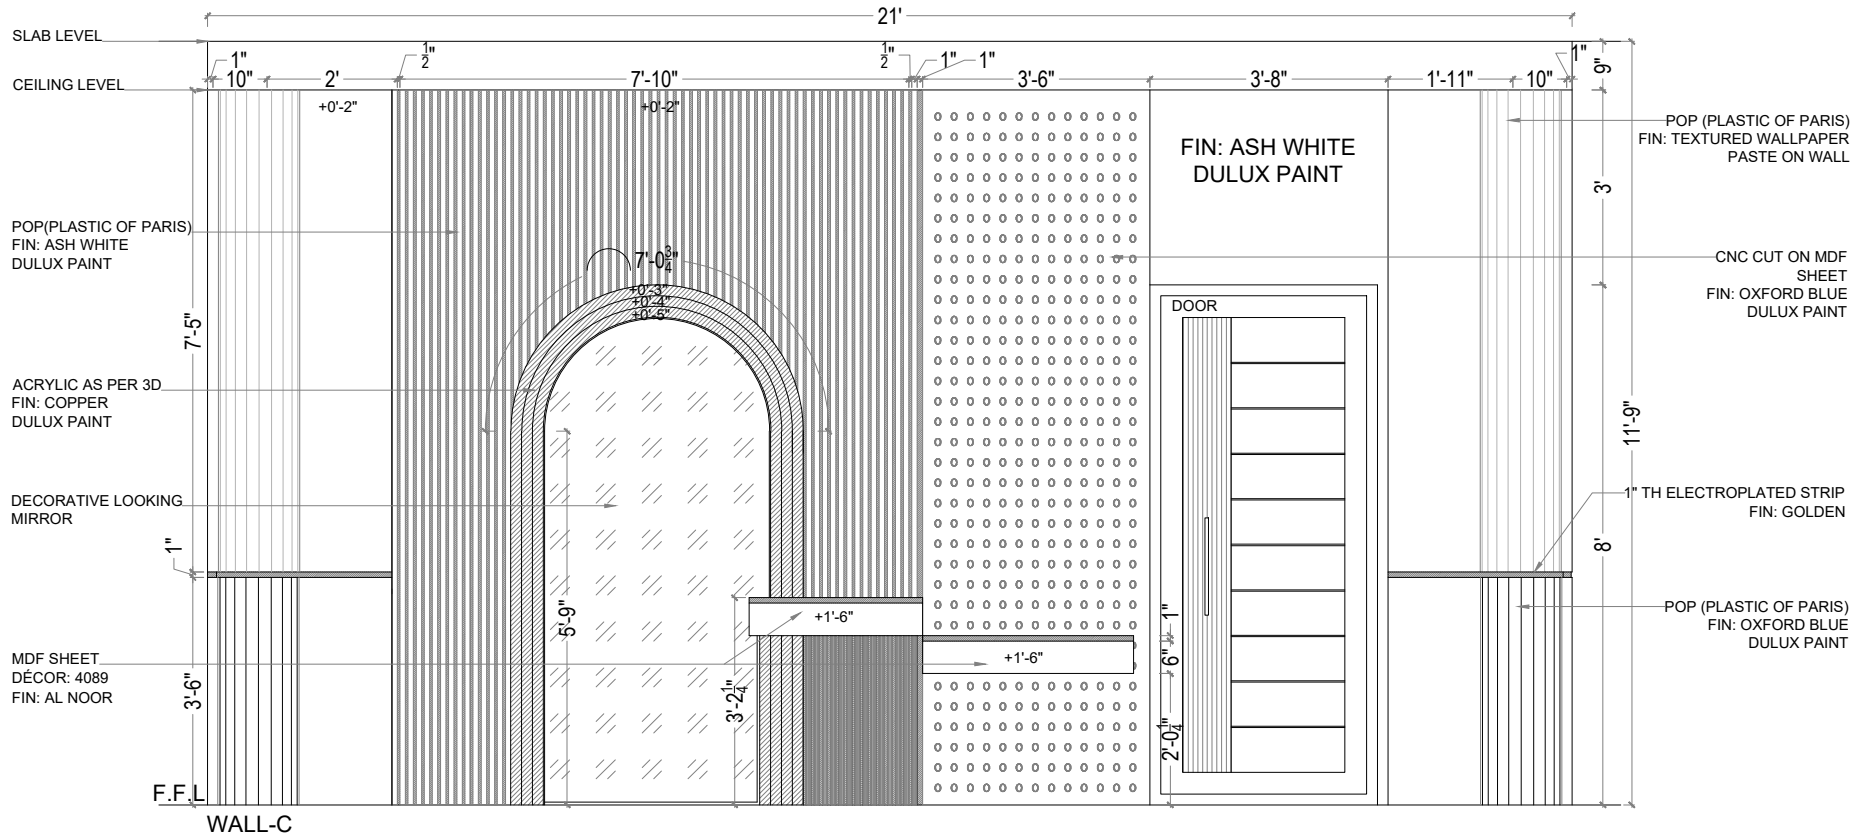

NORTH:



NOTES:

CLIENT: MRS HUMAIRA

PROJECT :

RESIDENTIAL

DESIGN LEAD:	DESIGN BY:
SEHAR	LAIBA
DRAWN BY:	CHECKED BY:
NAVEED	SEHAR

CONSULTANT:

AenZay
CONSULTANTS, ARCHITECTS, INTERIOR-
DESIGNERS & CONTRACTORS
HEAD OFFICE:
59-G, ALBAK BLOCK, GARDEN TOWN, LAHORE
PHONE: 0302-62-3594/1845-9
CELL: 0302-5090909 0302-5070707
E-MAIL: info@aenzay.com, aenzay@live.com
LAHORE : ISLAMABAD : KARACHI

DRAWING TITLE:
WALL-C

REVISIONS:	
NO	DATE DESCRIPTION

FILE REF. NAME:

PROJECT NO.:

DRAWING NO.:

SCALE:	SHEET NO:
N.T.S	A-06
DATE: 25-04-2025	

COPYRIGHT NOTE:

ELECTROPLATED STRIP
FIN: GOLDEN

$\frac{3}{4}$ " MDF SHEET
DÉCOR: 2002 PURE WHITE
(AL NOOR)

LOOKING MIRROR

POP MOLDING (PLASTIC
OF PARIS)
FIN: ASH WHITE
DULUX PAINT

POP (PLASTIC OF PARIS)
FIN: TEXTURED
WALLPAPER PASTE ON
WALL

1" TH ELECTROPLATED STRIP
FIN: GOLDEN

POP (PLASTIC OF PARIS)
FIN: OXFORD BLUE
DULUX PAINT

DETAIL-B

NORTH:



NOTES:

CLIENT: MRS
HUMAIRA

PROJECT :

RESIDENTIAL

DESIGN LEAD:
SEHAR

DESIGN BY:
LAIBA

DRAWN BY:
NAVEED

CHECKED BY:
SEHAR

CONSULTANT:

AenZay®

CONSULTANTS, ARCHITECTS, INTERIOR-
DESIGNERS & CONTRACTORS

HEAD OFFICE:

59-G, ALBAK BLOCK, GARDEN TOWN, LAHORE

PHONE: 0302-62-3594/1845-9

CELL: 0302-5090909 0302-5070707

E-MAIL: info@aenzay.com, aenzay@live.com

LAHORE : ISLAMABAD : KARACHI

DRAWING TITLE:

DETAIL-B

REVISIONS:

NO	DATE	DESCRIPTION

FILE REF. NAME:

PROJECT NO.:

DRAWING NO.:

SCALE:

N.T.S

SHEET NO:

A-08

DATE: 25-04-2025

COPYRIGHT NOTE: