

NOTES:

CLIENT: Mrs Humaira

PROJECT :

RESIDENTIAL

DESIGN LEAD: SEHAR

DESIGN BY: LAIBA

DRAWN BY: NAVEED

CHECKED BY: SEHAR

CONSULTANT:

AenZay

CONSULTANTS, ARCHITECTS, INTERIOR-
DESIGNERS & CONTRACTORS

HEAD OFFICE:


69-G, ALBAK BLOCK, GARDEN TOWN, LAHORE



PHONE: 0302-42-35941845-9

CELL: 0302-5090909 0302-5070707

E-MAIL: info@aenzay.com, aenzay@live.com

LAHORE : ISLAMABAD : KARACHI

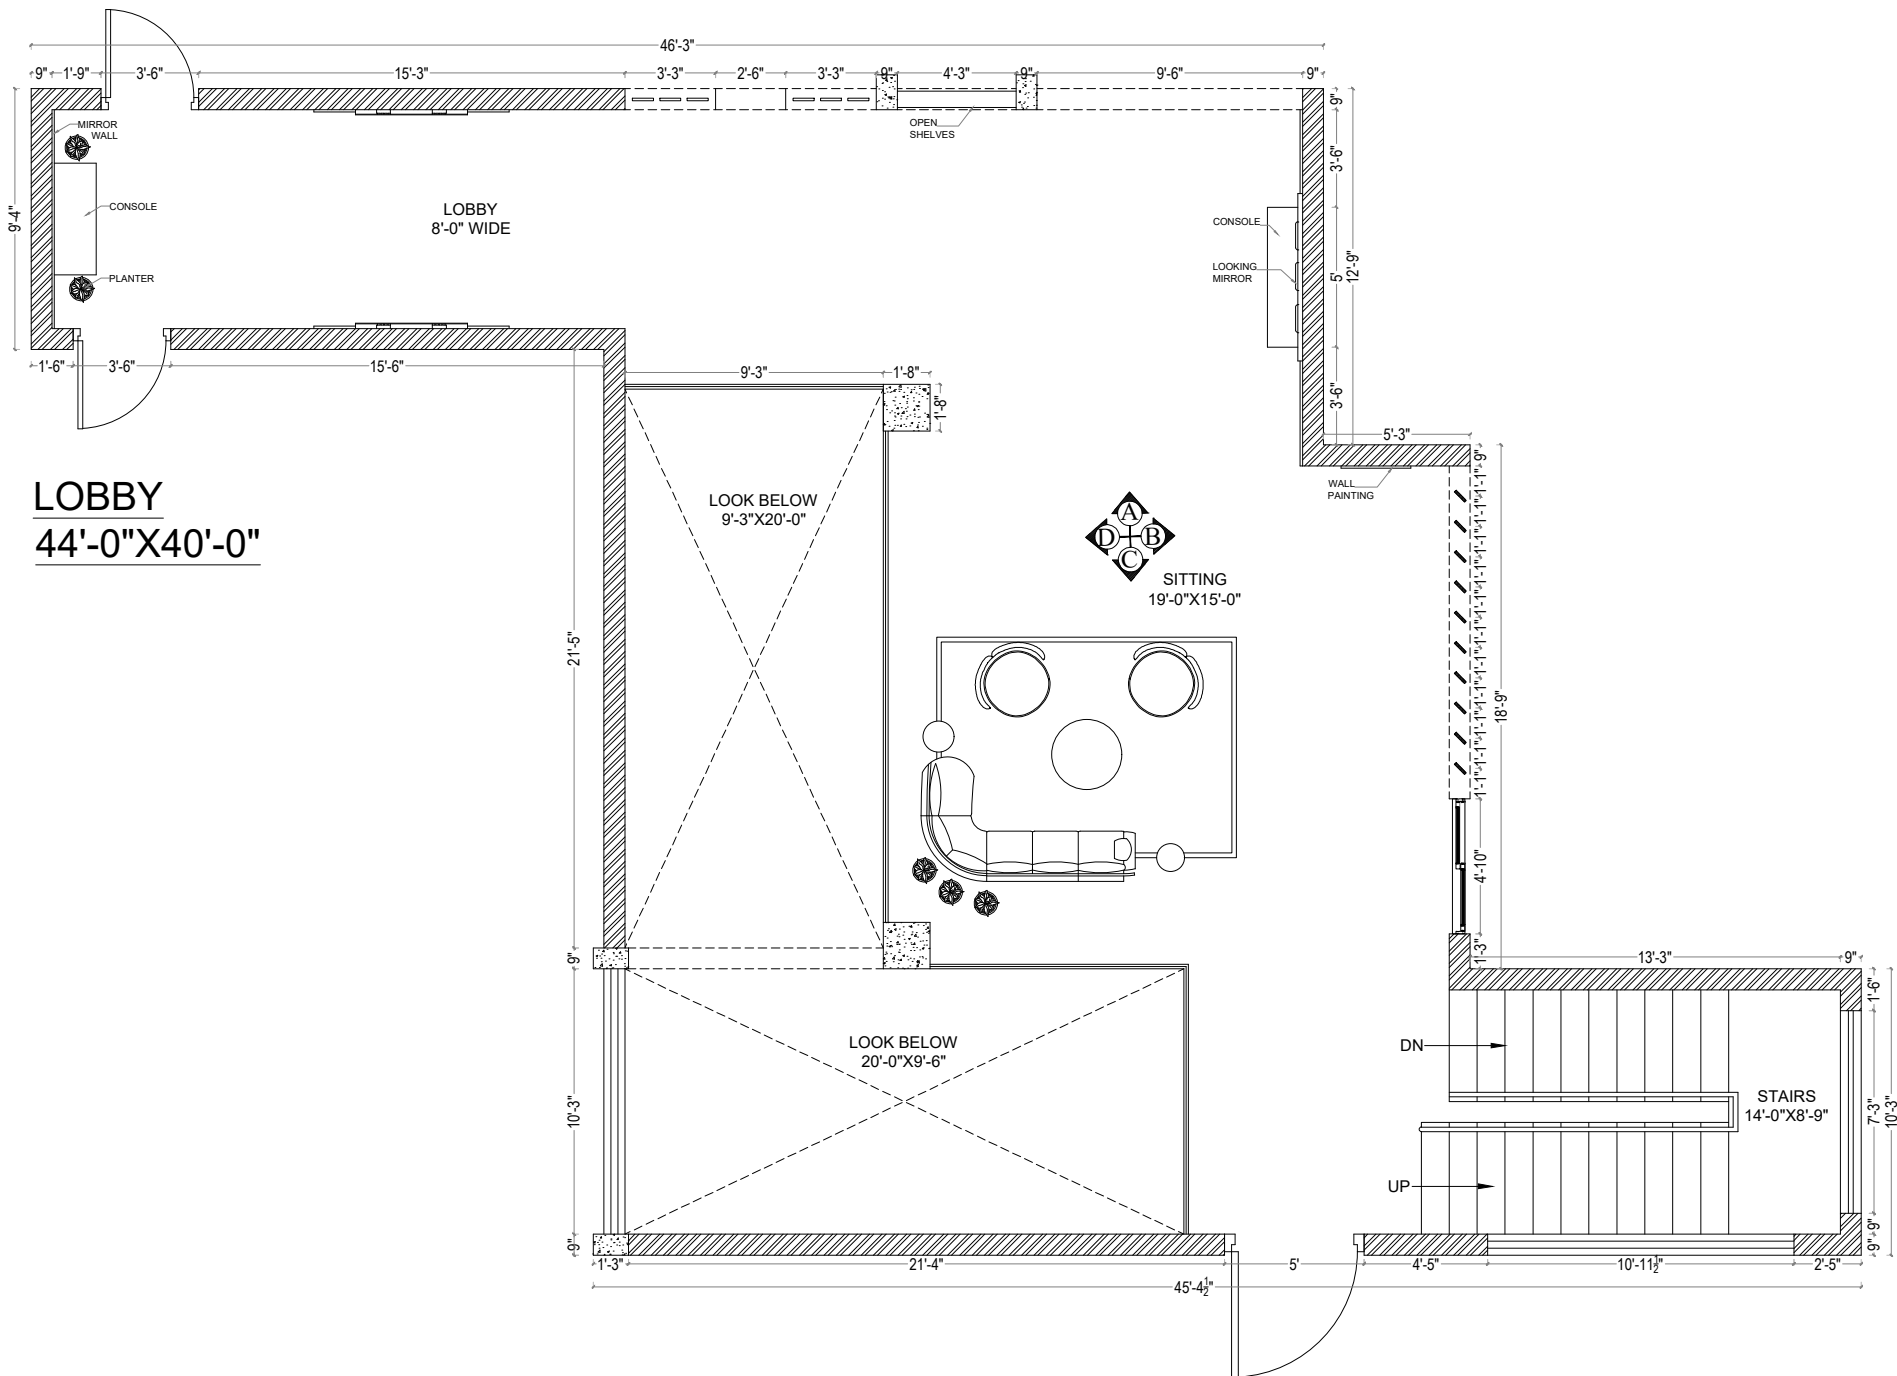

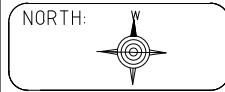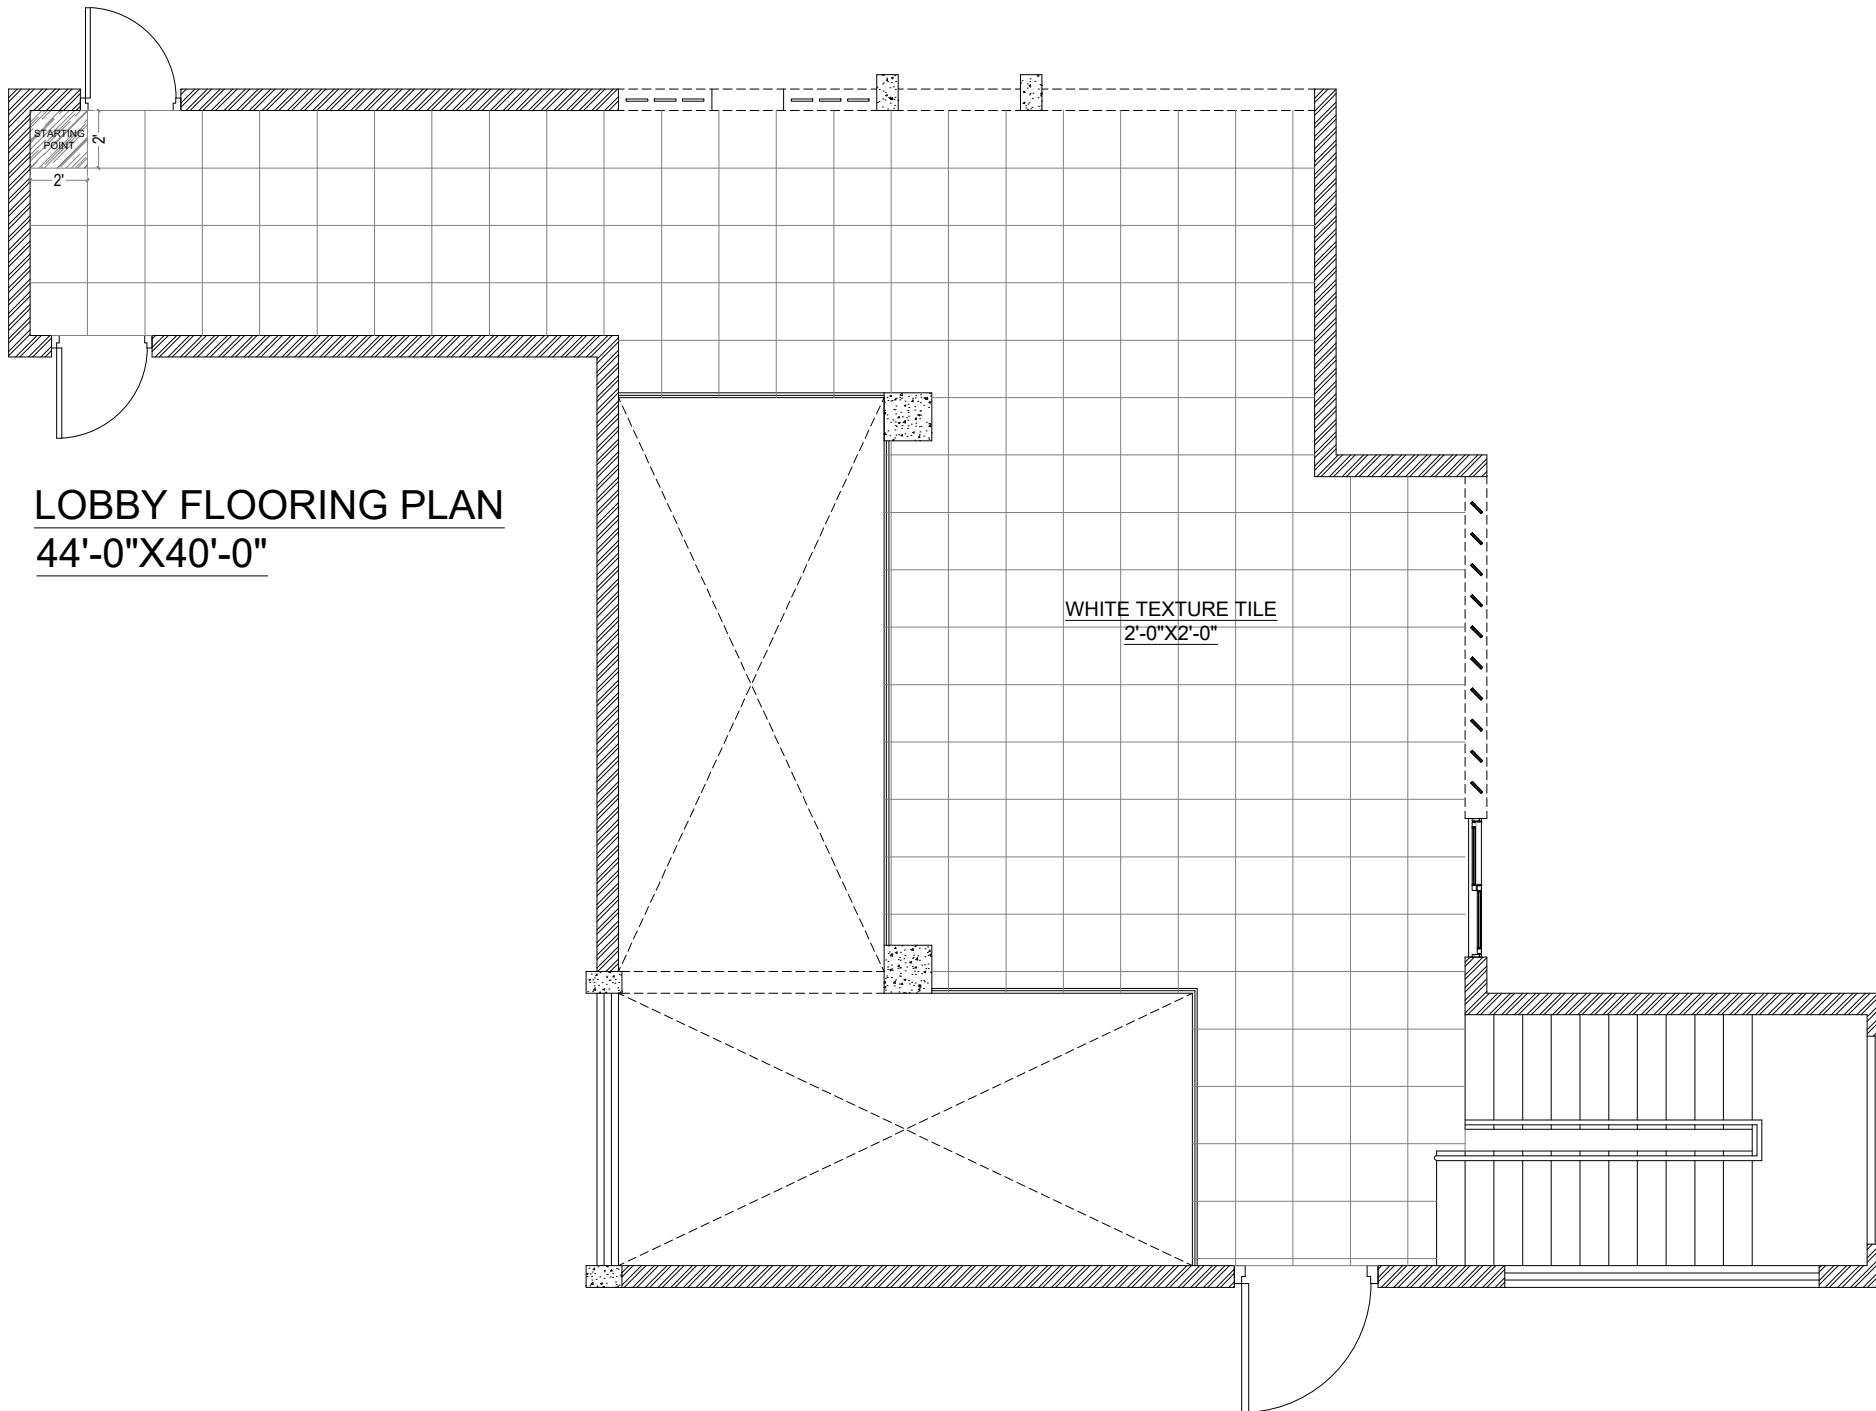

NOTES:

CLIENT: Mrs Humaira

PROJECT :

RESIDENTIAL

DESIGN LEAD: SEHAR	DESIGN BY: LAIBA
DRAWN BY: NAVEED	CHECKED BY: SEHAR

CONSULTANT:
AenZay®
CONSULTANTS, ARCHITECTS, INTERIOR-
DESIGNERS & CONTRACTORS
HEAD OFFICE:
69-G, ALBAK BLOCK, GARDEN TOWN, LAHORE
PHONE: 0302-42-35941845-9
CELL: 0302-5090909 0302-5070707
E-MAIL: info@aenzay.com, aenzay@live.com
LAHORE : ISLAMABAD : KARACHI

DRAWING TITLE:
FLOORING PLAN

REVISIONS:

NO	DATE	DESCRIPTION

FILE REF. NAME:

PROJECT NO.:

DRAWING NO.:

SCALE: N.T.S	SHEET NO: A-02
DATE: 16-05-2025	

COPYRIGHT NOTE:



CLIENT: Mrs Humaira

RESIDENTIAL

DRAWN BY: NAVEED	CHECKED BY: SEHAR
---------------------	----------------------


CONSULTANTS, ARCHITECTS, INTERIOR-
DESIGNERS & CONTRACTORS


HEAD OFFICE:
69-U, AIBAK BLOCK, GARDEN TOWN, LAHORE
PHONE: 032-42-35941845-6
CELL: 0302-5090909 0302-5070707
E-MAIL: info@aenzay.com, aenzay@live.com
LAHORE : ISLAMABAD : KARACHI

REVISIONS:		
NO.	DATE	DESCRIPTION

DATE: 16-05-2025

COPYRIGHT NOTE:

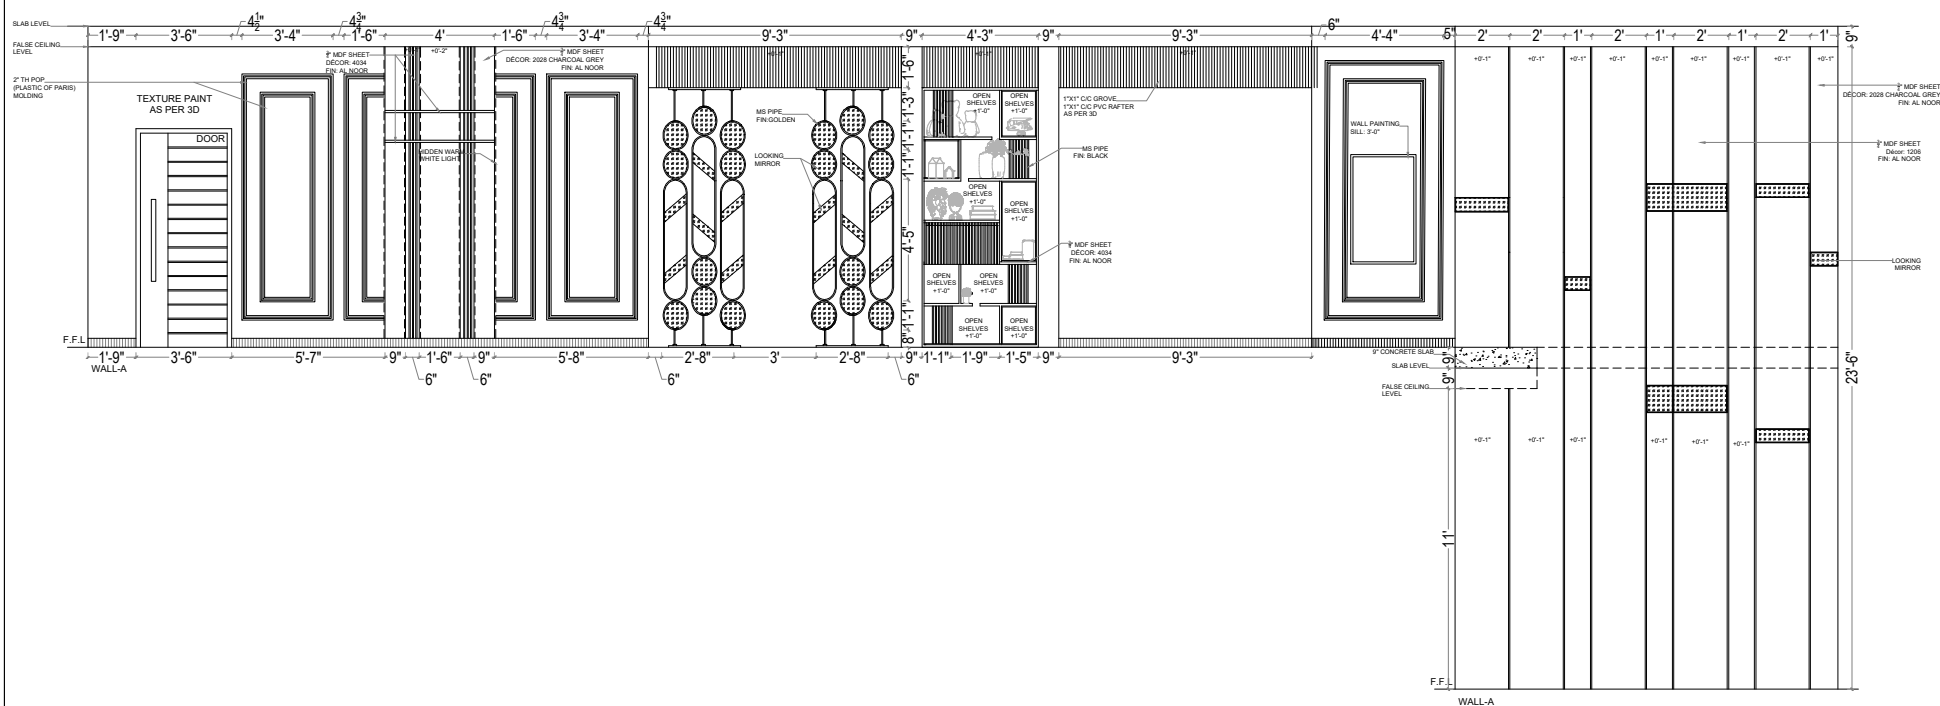

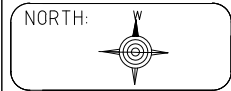

NOTES:

CLIENT: Mrs Humaira

PROJECT :

RESIDENTIAL

DESIGN LEAD: SEHAR	DESIGN BY: LAIBA
DRAWN BY: NAVEED	CHECKED BY: SEHAR

CONSULTANT:
AenZay®

**CONSULTANTS, ARCHITECTS, INTERIOR-
DESIGNERS & CONTRACTORS**

HEAD OFFICE:
59-U, AIBAK BLOCK, GARDEN TOWN, LAHORE
PHONE: 092-42-35941845-6
CELL: 0302-6090909 0302-6070707
E-MAIL: info@aenzay.com, aenzay@live.com
LAHORE : ISLAMABAD : KARACHI

DRAWING TITLE:
WALL-B

REVISIONS:		
NO	DATE	DESCRIPTION


FILE REF. NAME:

PROJECT NO.:

DRAWING NO.:

SCALE:	SHEET NO:
N.T.S	A-04
DATE: 16-05-2025	

COPYRIGHT NOTE:

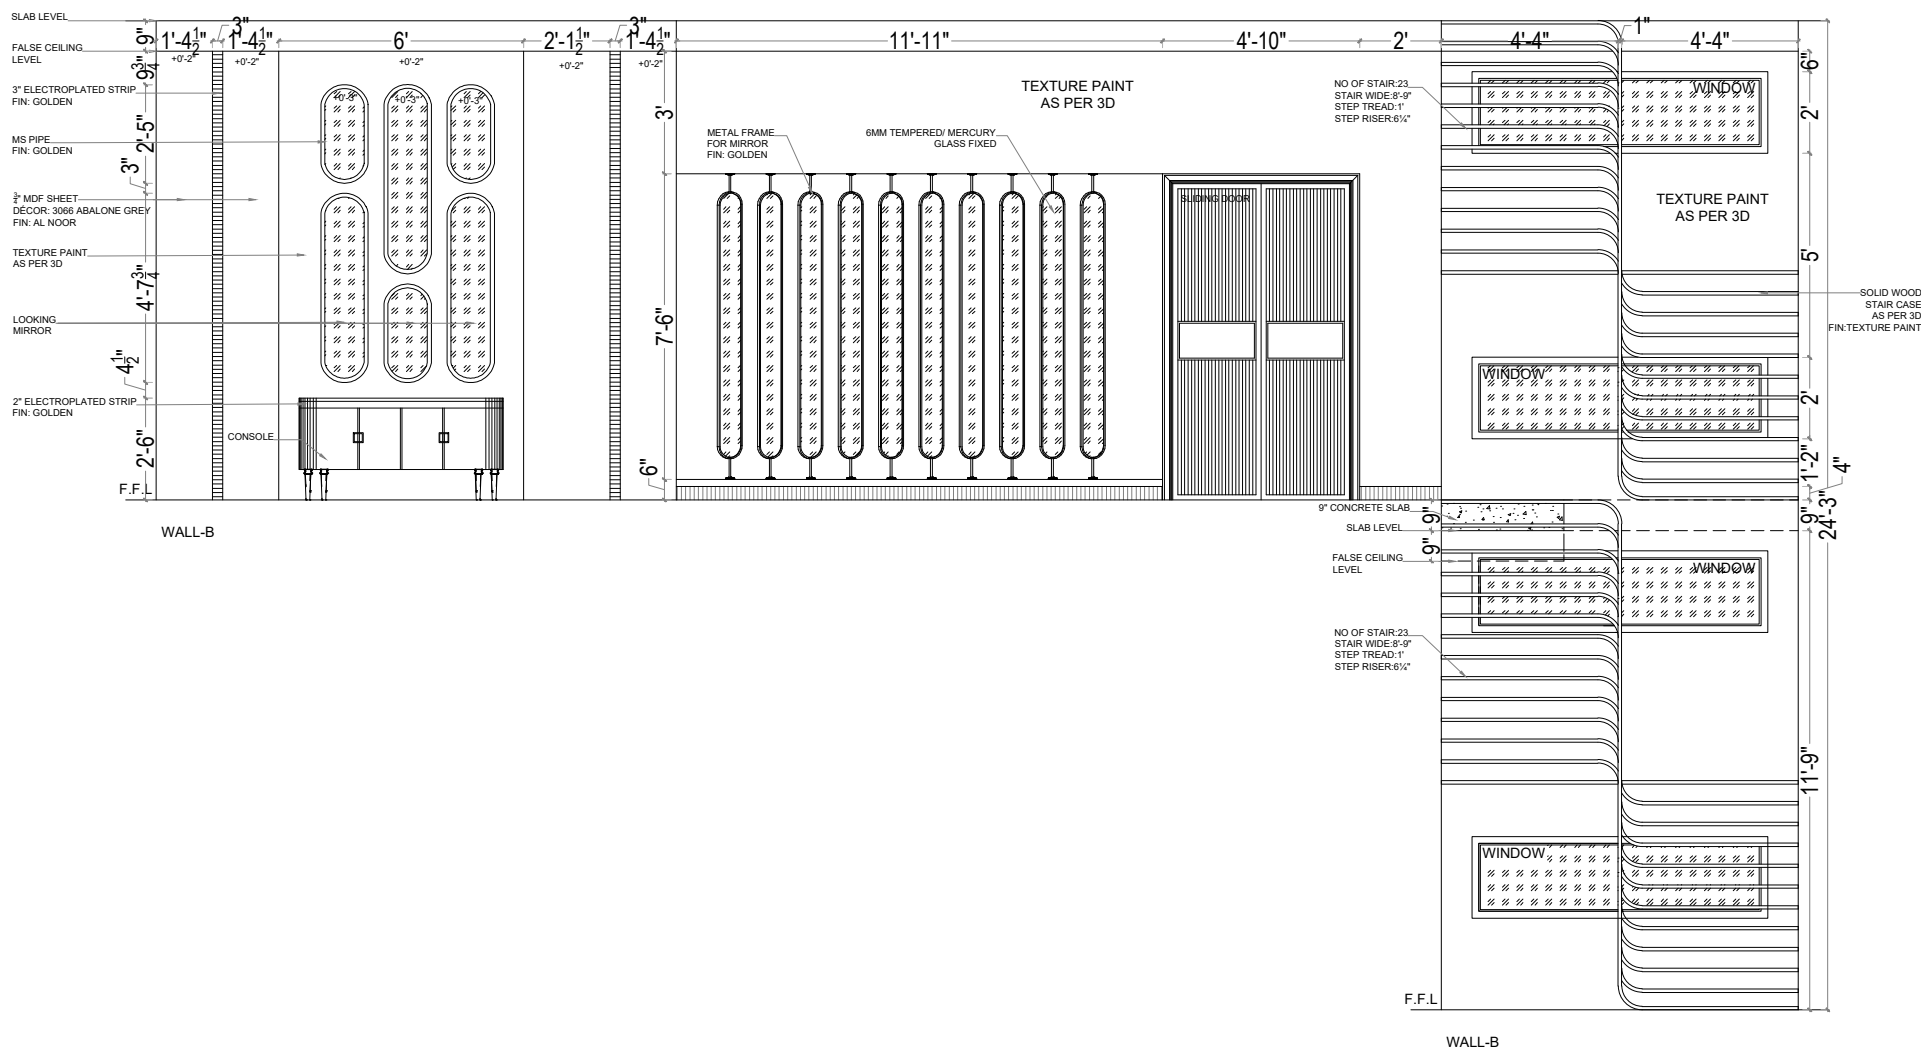



CLIENT: Mrs Humaira

RESIDENTIAL

CONSULTANT:

CONSULTANTS, ARCHITECTS, INTERIOR-
DESIGNERS & CONTRACTORS


HEAD OFFICE:
59-U, AIBAK BLOCK, GARDEN TOWN, LAHORE
PHONE: 092-42-35941845-6
CELL: 0302-5090909 0302-5070707
E-MAIL: info@aenzay.com, aenzay@live.com
LAHORE : ISLAMABAD : KARACHI


REVISIONS:		
NO	DATE	DESCRIPTION

PROJECT NO.:

SCALE:	SHEET NO:
N.T.S	A-05
DATE: 16-05-2025	

COPYRIGHT NOTE:

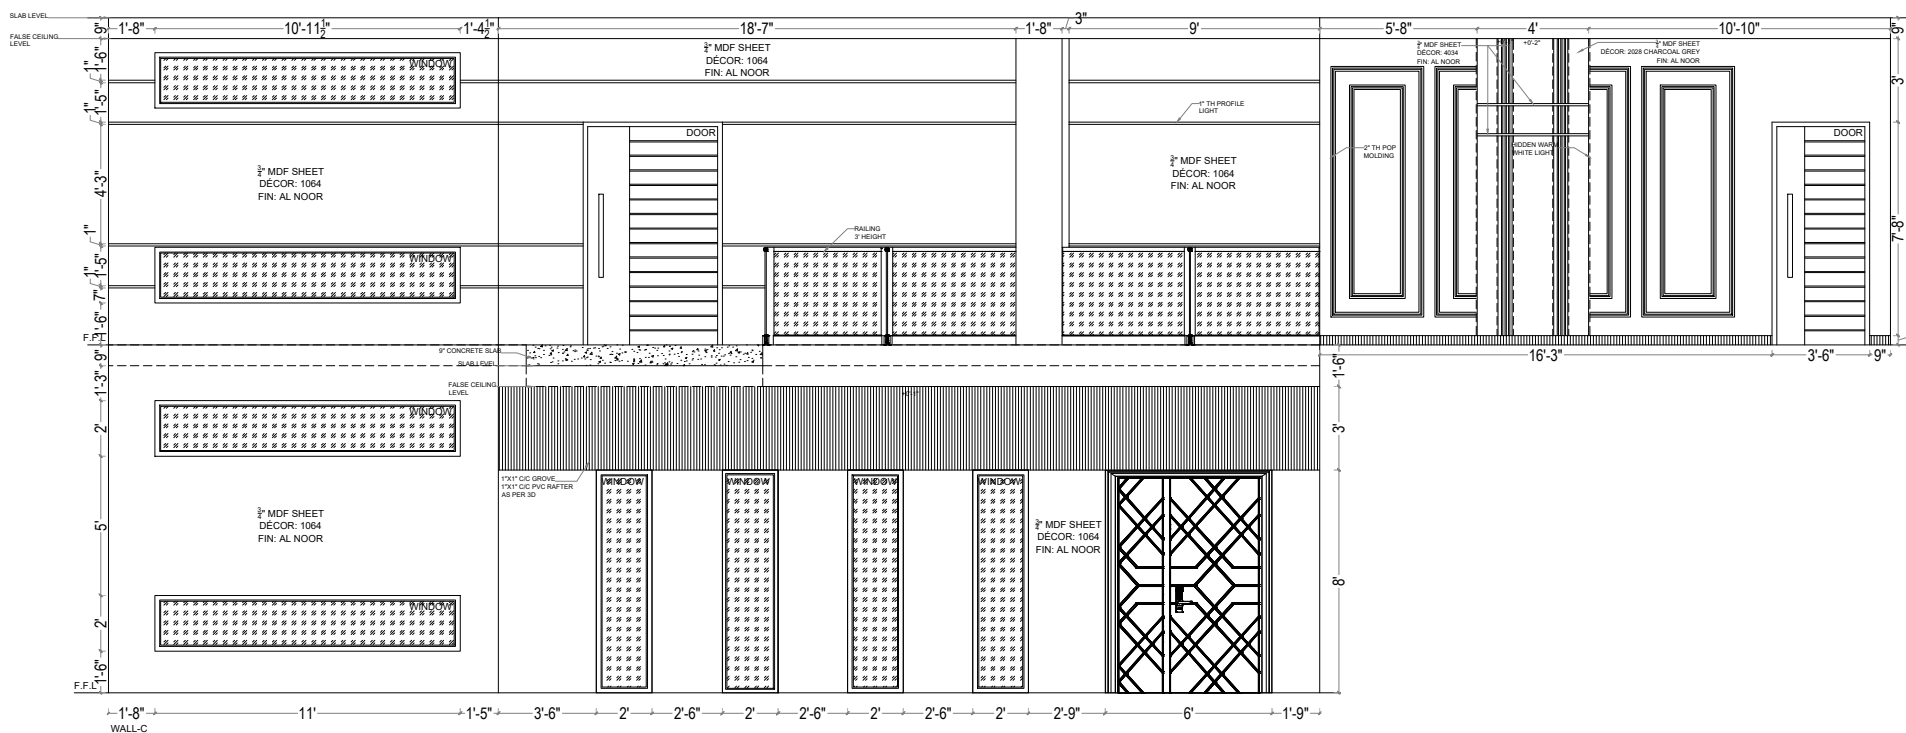

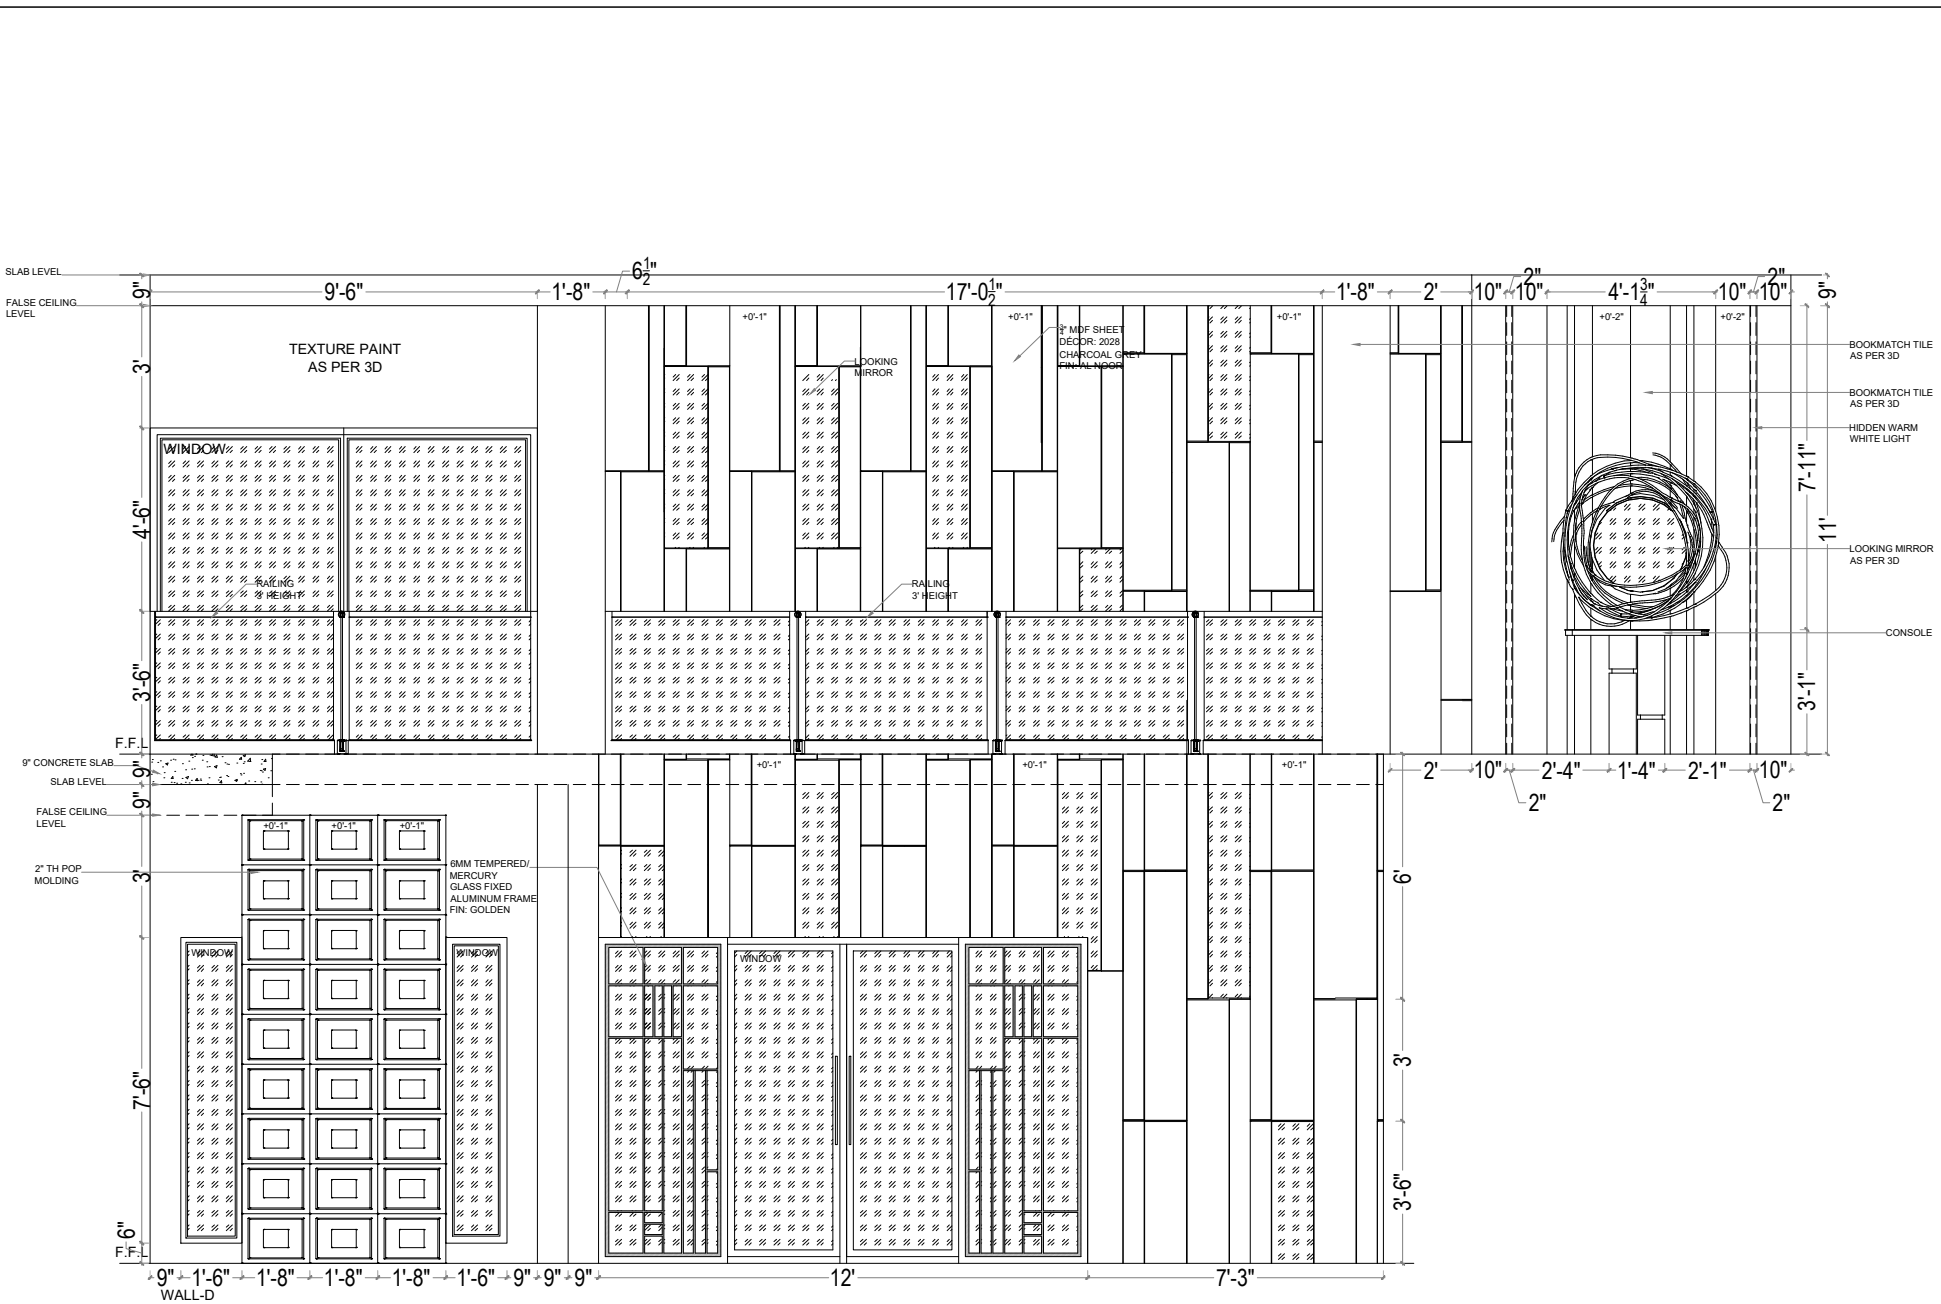

NORTH:



NOTES:

CLIENT: Mrs Humaira

PROJECT :

RESIDENTIAL

DESIGN LEAD: SEHAR

DESIGN BY: LAIBA

DRAWN BY: NAVEED

CHECKED BY: SEHAR

CONSULTANT:

AenZay

CONSULTANTS, ARCHITECTS, INTERIOR-DESIGNERS & CONTRACTORS

HEAD OFFICE:

59-11, ALBAK BLOCK, GARDEN TOWN, LAHORE

PHONE: 0302-42-3554/1845-9

CELL: 0302-5090909 0302-5070707

E-MAIL: info@aenzay.com, aenzay@live.com

LAHORE : ISLAMABAD : KARACHI

DRAWING TITLE:

WALL-D

REVISIONS:

NO. DATE DESCRIPTION

FILE REF. NAME:

PROJECT NO.:

DRAWING NO.:

SCALE:

SHEET NO:

N.T.S. A-06

DATE: 16-05-2025

COPYRIGHT NOTE: